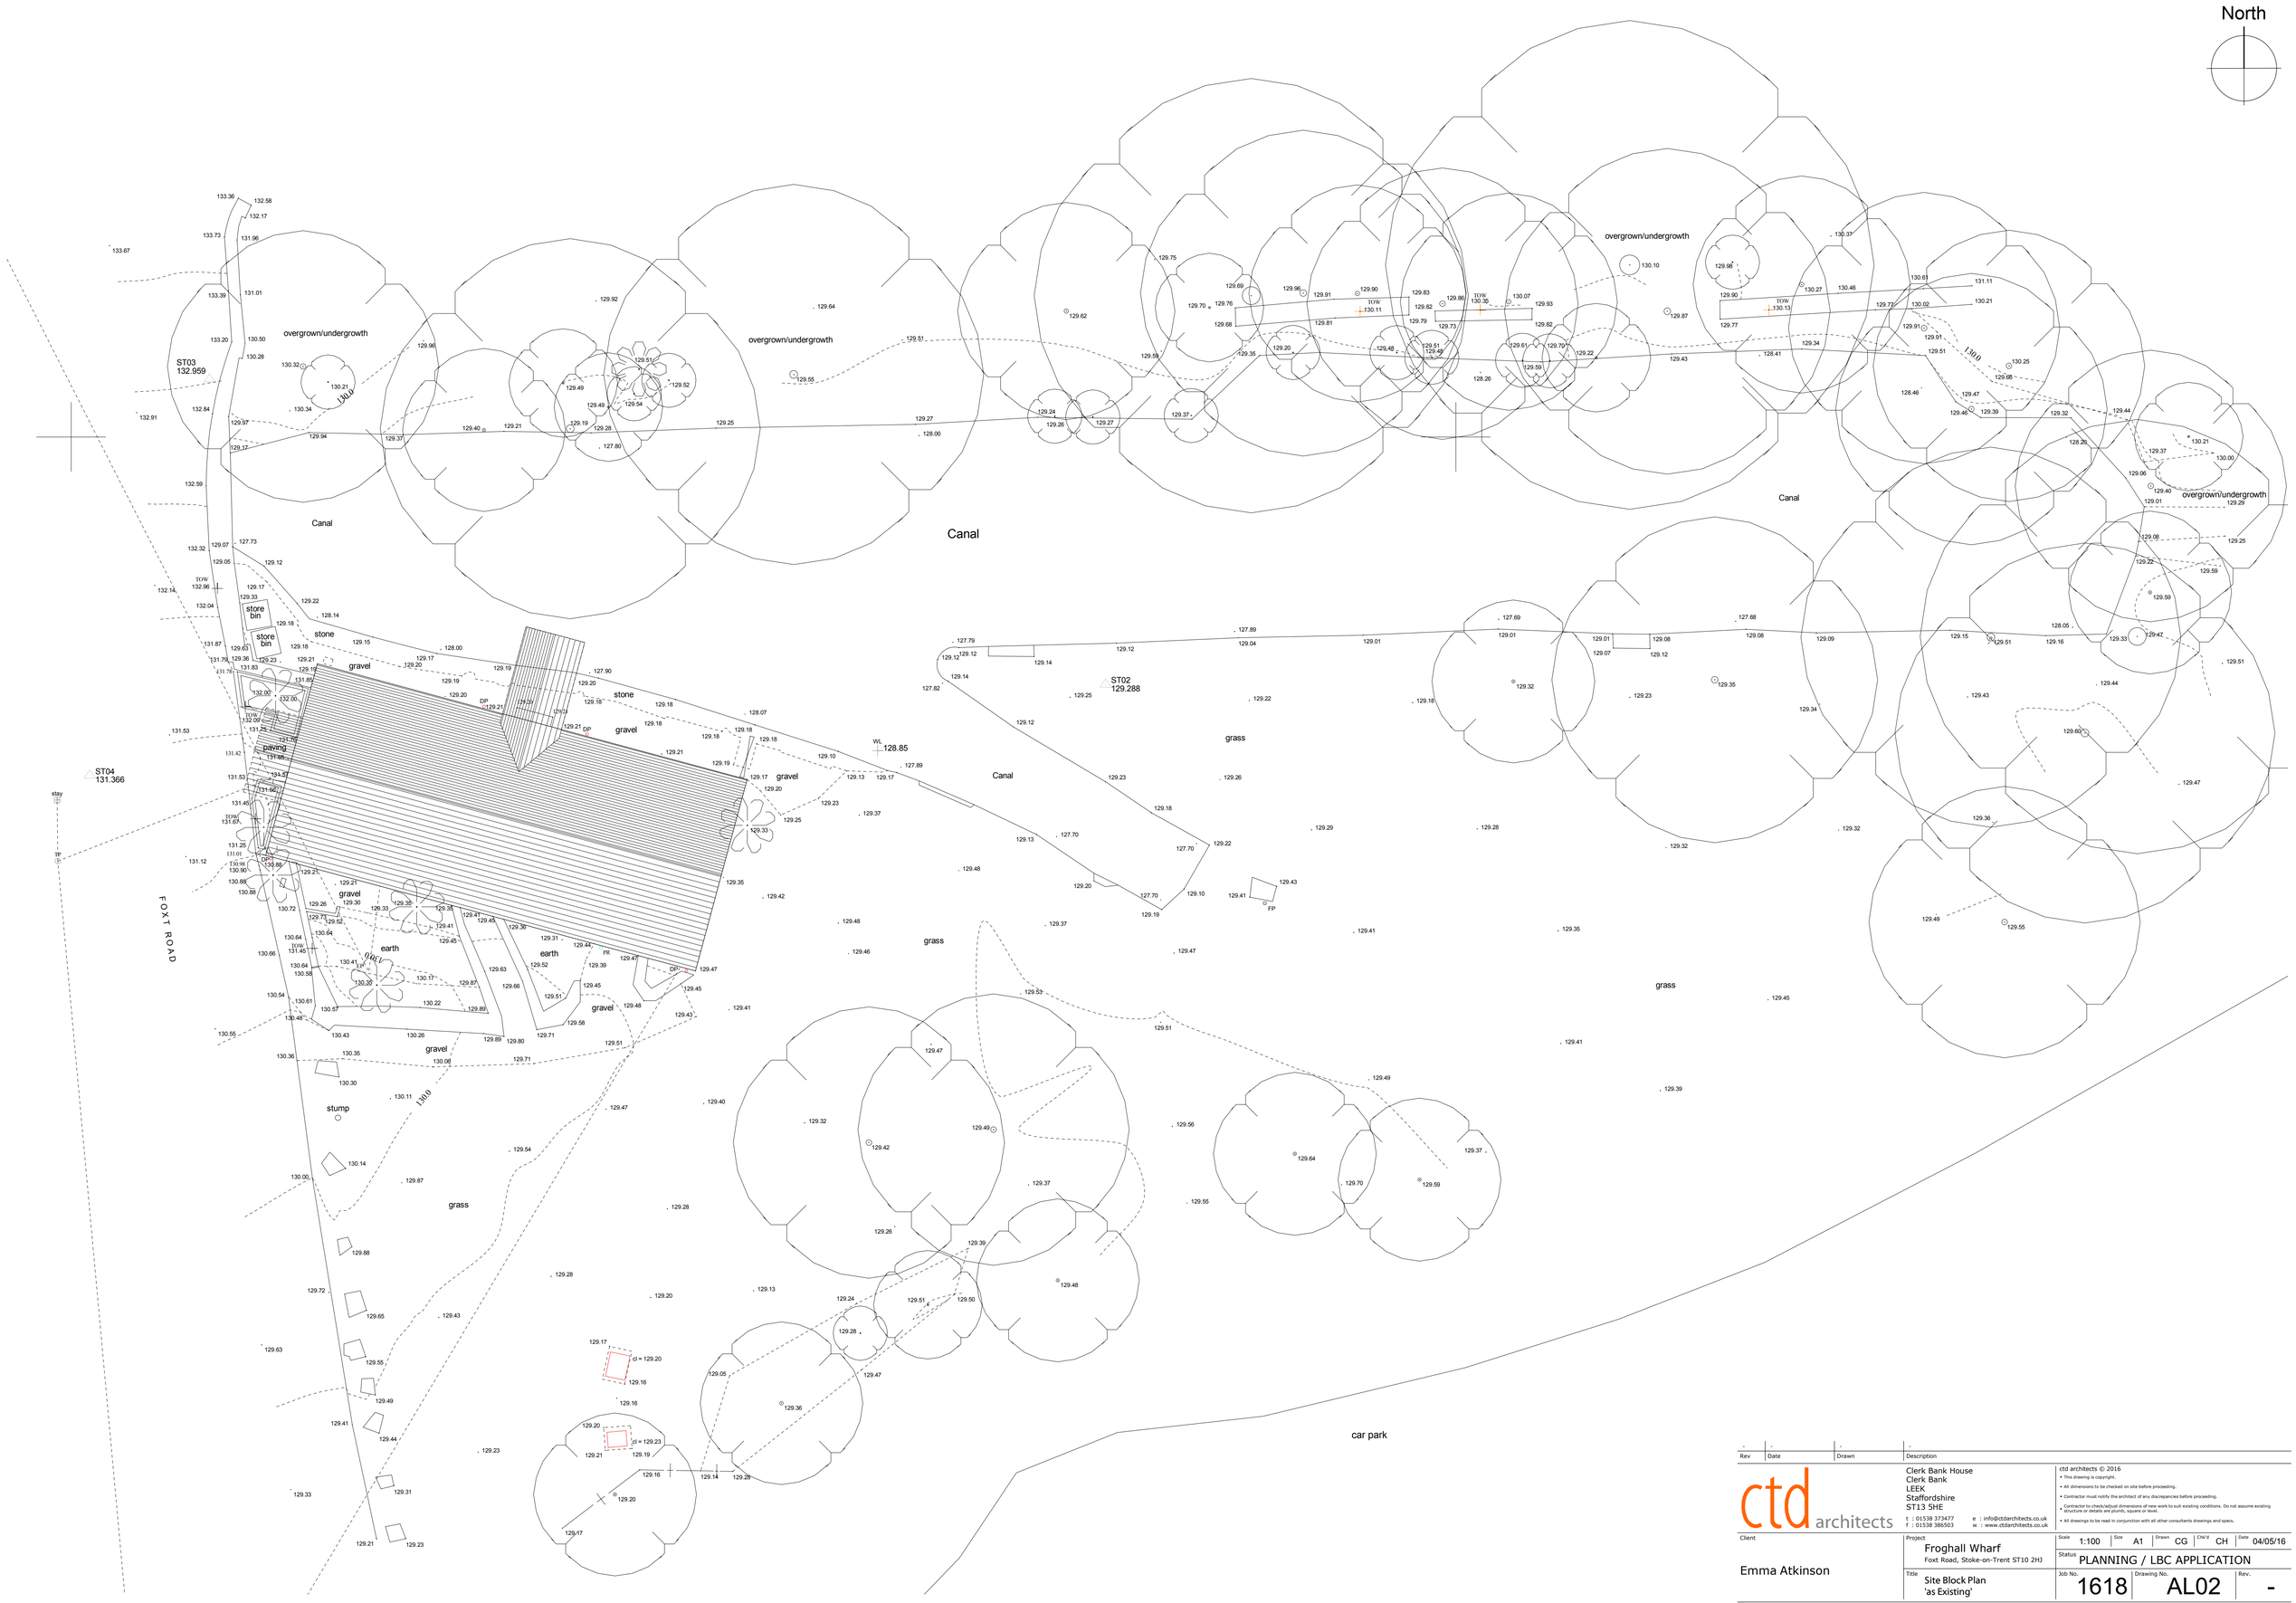

Rev	Date	Drawn	Description
-	-	-	-

ctd architects

Clerk Bank House
Clerk Bank
LEEK
Staffordshire
ST13 5HE

t : 01538 373477 e : info@ctdarchitects.co.uk
f : 01538 386503 w : www.ctdarchitects.co.uk

ctd architects © 2016
- This drawing is copyright.
- All dimensions to be checked on site before proceeding.
- Contractor must notify the architect of any discrepancies before proceeding.
- Contractor to check/adjust dimensions of new work to suit existing conditions. Do not assume existing structure or details are plumb, square or level.
- All drawings to be read in conjunction with all other consultants drawings and specs.

Client: Emma Atkinson

Project: Froghall Wharf
Foxt Road, Stoke-on-Trent ST10 2HJ

Title: Site Block Plan 'as Existing'

Scale: 1:100 | Size: A1 | Drawn: CG | Chk'd: CH | Date: 04/05/16

Status: PLANNING / LBC APPLICATION

Job No.: 1618 | Drawing No.: AL02 | Rev.: -

architects | historic building advisors | project managers | landscape & urban designers