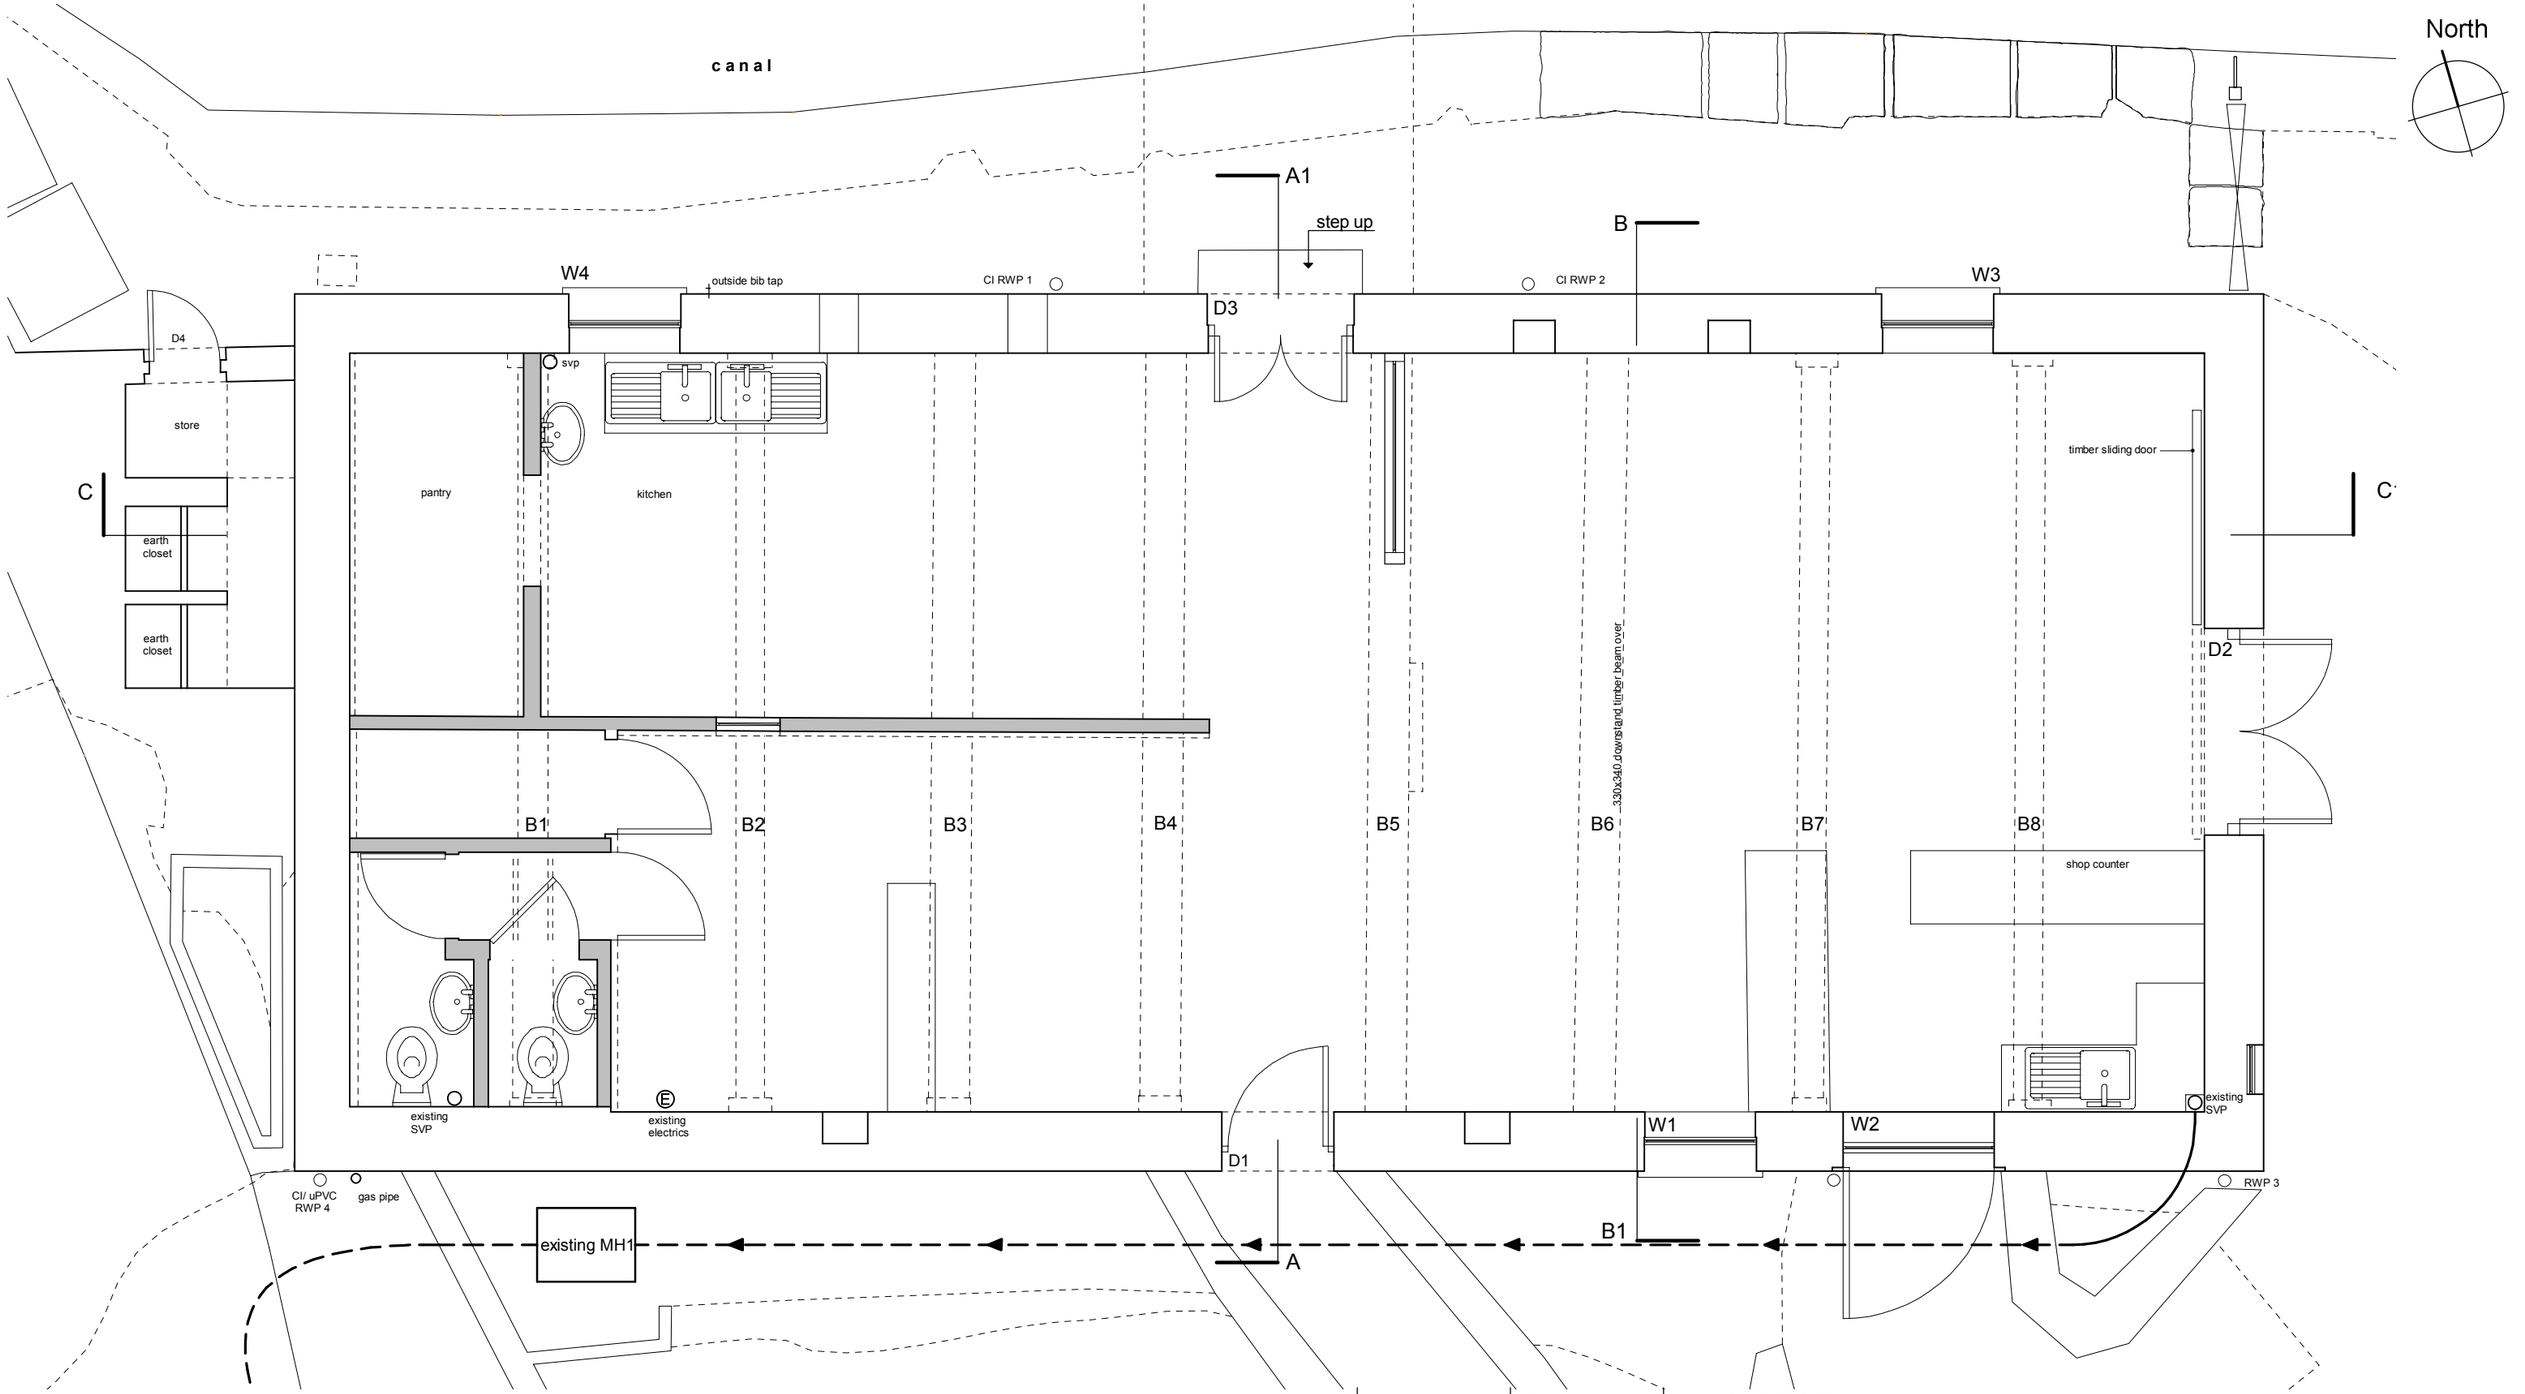


ground floor plan | 'as existing'

Rev	Date	Drawn	Description
A	15/09/2016	SE	PLANNING/ LBC APPLICATION

ctd architects

Clerk Bank House
Clerk Bank
LEEK
Staffordshire
ST13 5HE

t : 01538 373477
f : 01538 386503
e : info@ctdarchitects.co.uk
w : www.ctdarchitects.co.uk

ctd architects © 2016

- This drawing is copyright.
- All dimensions to be checked on site before proceeding.
- Contractor must notify the architect of any discrepancies before proceeding.
- Contractor to check/adjust dimensions of new work to suit existing conditions. Do not assume existing structure or details are plumb, square or level.
- All drawings to be read in conjunction with all other consultants drawings and specs.

Client: Emma Atkinson

Project: Froghall Wharf
Foxt Road, Stoke-on-Trent ST10 2HJ

Title: Ground Floor Plan 'as Existing'

Scale	Size	Drawn	Chk'd	Date
1:50	A3	CG	CH	03/05/16

Status: PLANNING / LBC APPLICATION

Job No.	Drawing No.	Rev.
1618	AL03	A