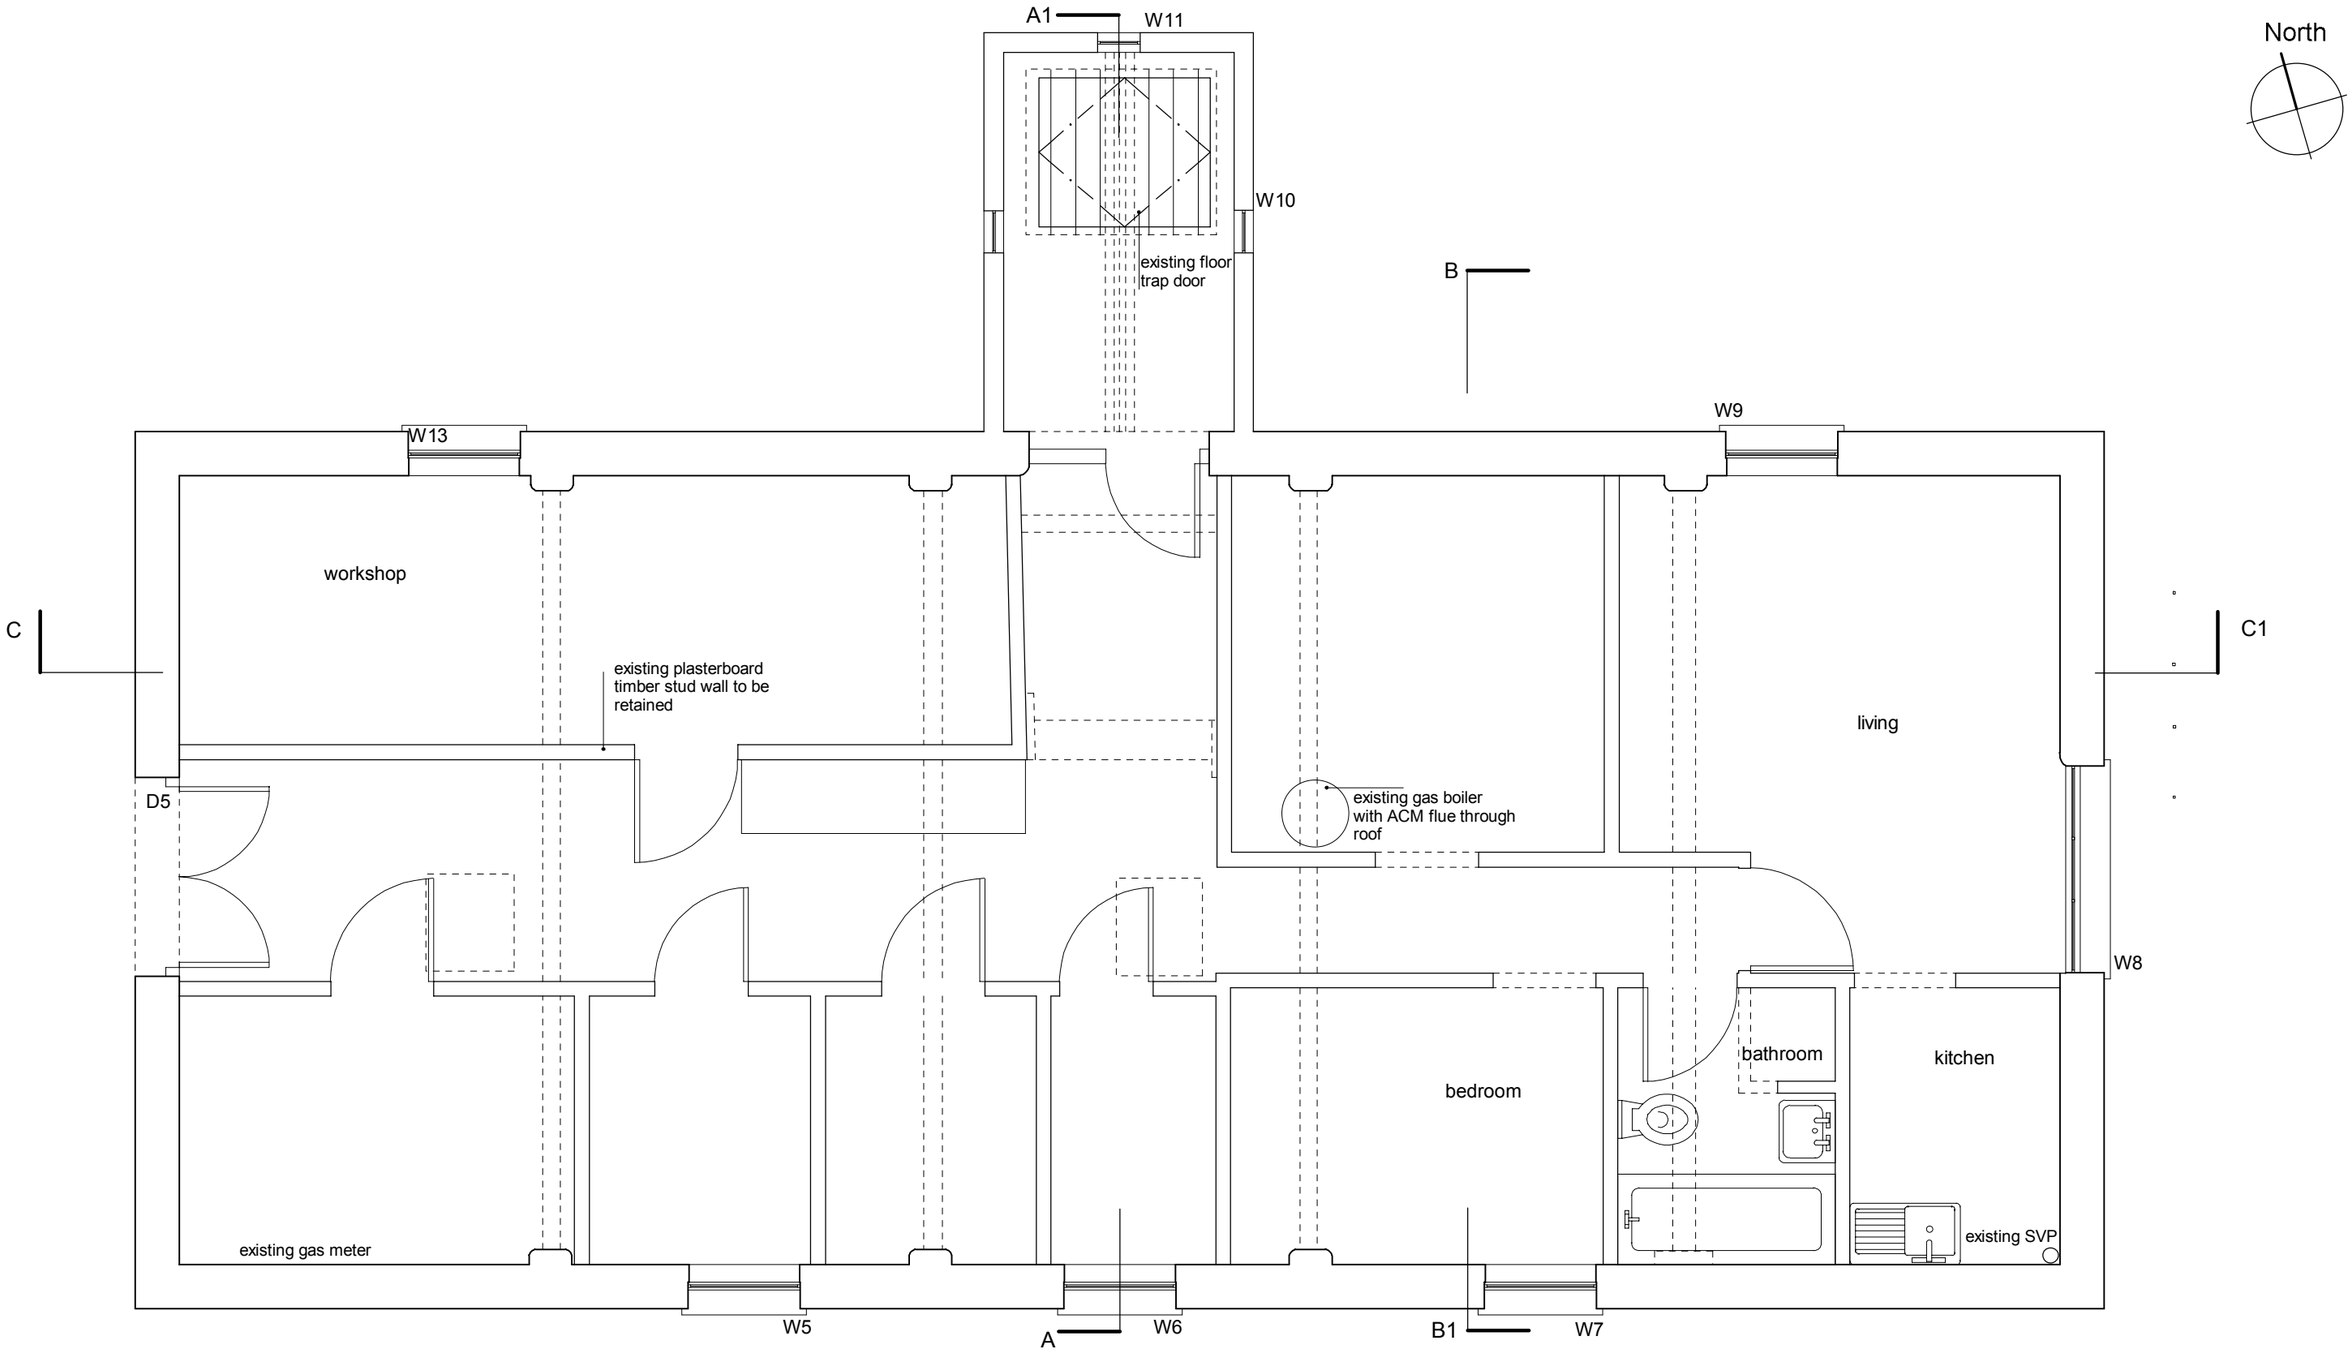


Rev	Date	Drawn	Description
A	16/09/2016	SE	Planning /LBC Application

ctd architects

Clerk Bank House
Clerk Bank
LEEK
Staffordshire
ST13 5HE

t : 01538 373477
f : 01538 386503
e : info@ctdarchitects.co.uk
w : www.ctdarchitects.co.uk

ctd architects © 2016

- This drawing is copyright.
- All dimensions to be checked on site before proceeding.
- Contractor must notify the architect of any discrepancies before proceeding.
- Contractor to check/adjust dimensions of new work to suit existing conditions. Do not assume existing structure or details are plumb, square or level.
- All drawings to be read in conjunction with all other consultants drawings and specs.

Client

Emma Atkinson

Project

Froghall Wharf

Foxt Road, Stoke-on-Trent ST10 2HJ

Title

First Floor Plan
'as Existing'

Scale	Size	Drawn	Chk'd	Date
1:50	A3	CG	CH	03/05/16

Status: PLANNING / LBC APPLICATION

Job No.	Drawing No.	Rev.
1618	AL04	A