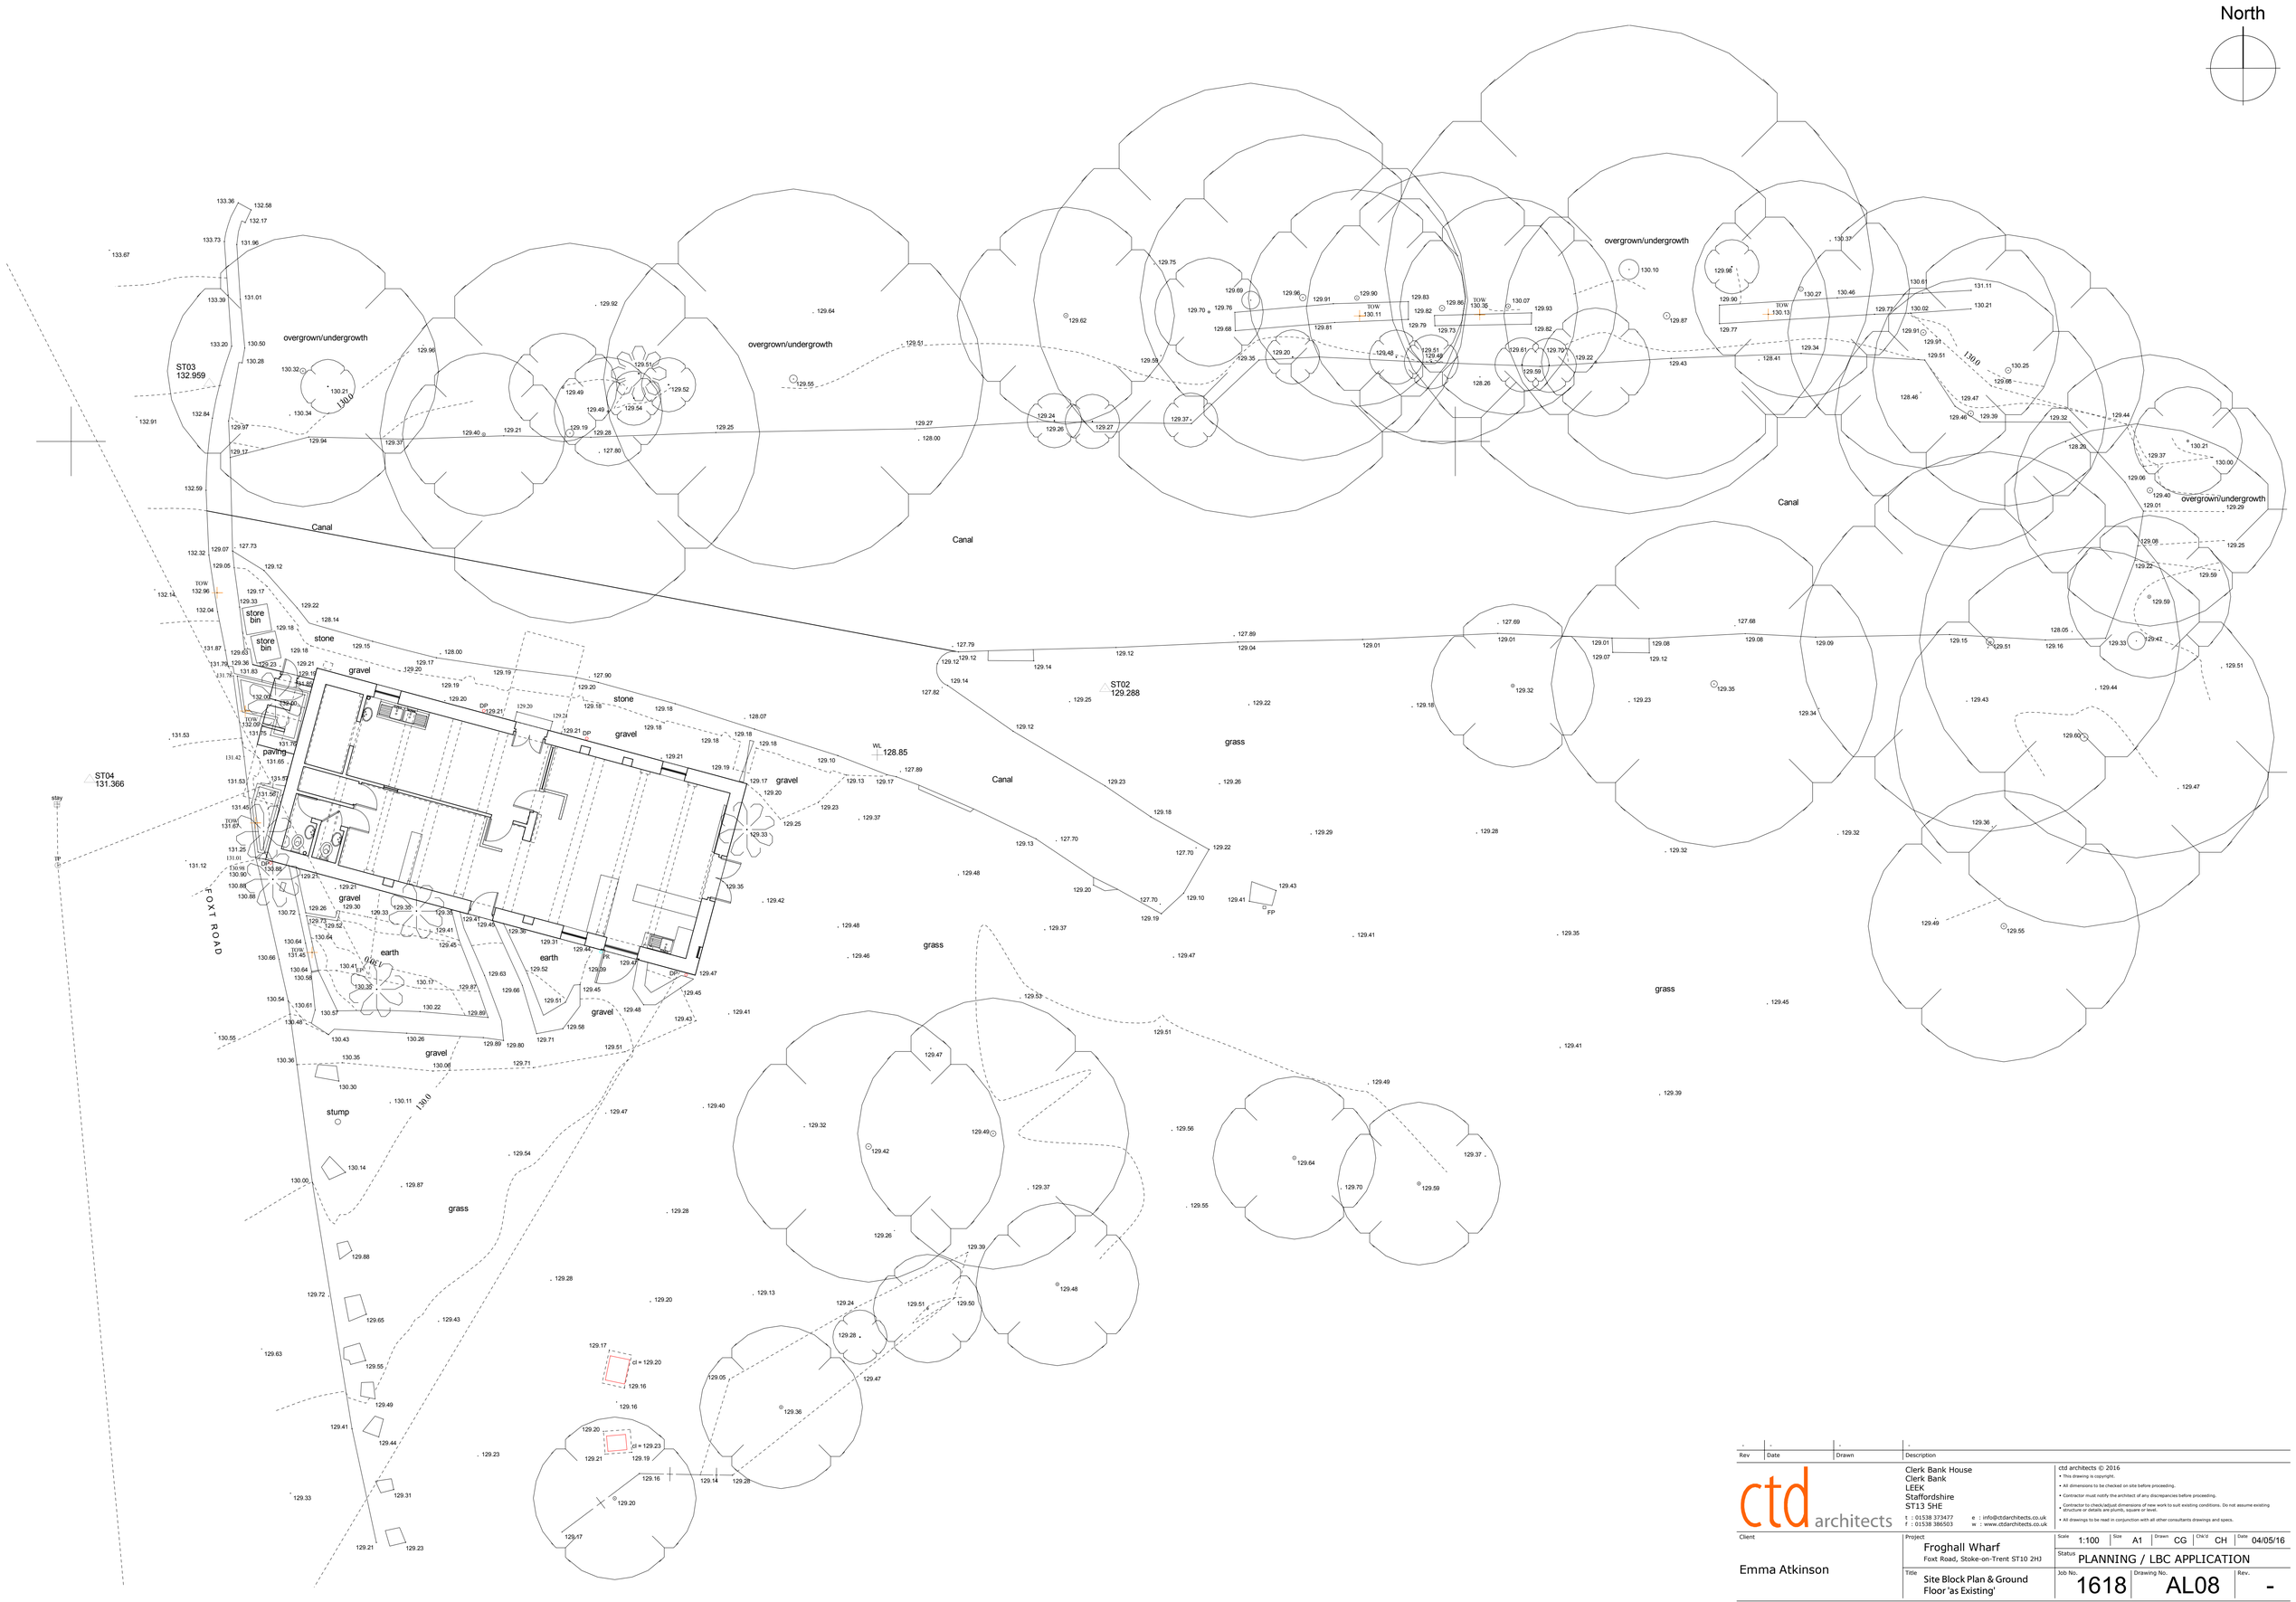


| Rev | Date | Drawn | Description |
|---|---|---|---|
| - | - | - | - |

ctd architects

Clerk Bank House
Clerk Bank
LEEK
Staffordshire
ST13 5HE

t : 01538 373477 e : info@ctdarchitects.co.uk
f : 01538 386503 w : www.ctdarchitects.co.uk

ctd architects © 2016
• This drawing is copyright.
• All dimensions to be checked on site before proceeding.
• Contractor must notify the architect of any discrepancies before proceeding.
• Contractor to check/adjust dimensions of new work to suit existing conditions. Do not assume existing structure or details are plumb, square or level.
• All drawings to be read in conjunction with all other consultants drawings and specs.

Client: Emma Atkinson

Project: Froghall Wharf
Foxt Road, Stoke-on-Trent ST10 2HJ

Title: Site Block Plan & Ground Floor 'as Existing'

| Scale | Size | Drawn | Chk'd | Date |
|---|---|---|---|---|
| 1:100 | A1 | CG | CH | 04/05/16 |

Status: PLANNING / LBC APPLICATION

| Job No. | Drawing No. | Rev. |
|---|---|---|
| 1618 | AL08 | - |

architects | historic building advisors | project managers | landscape & urban designers