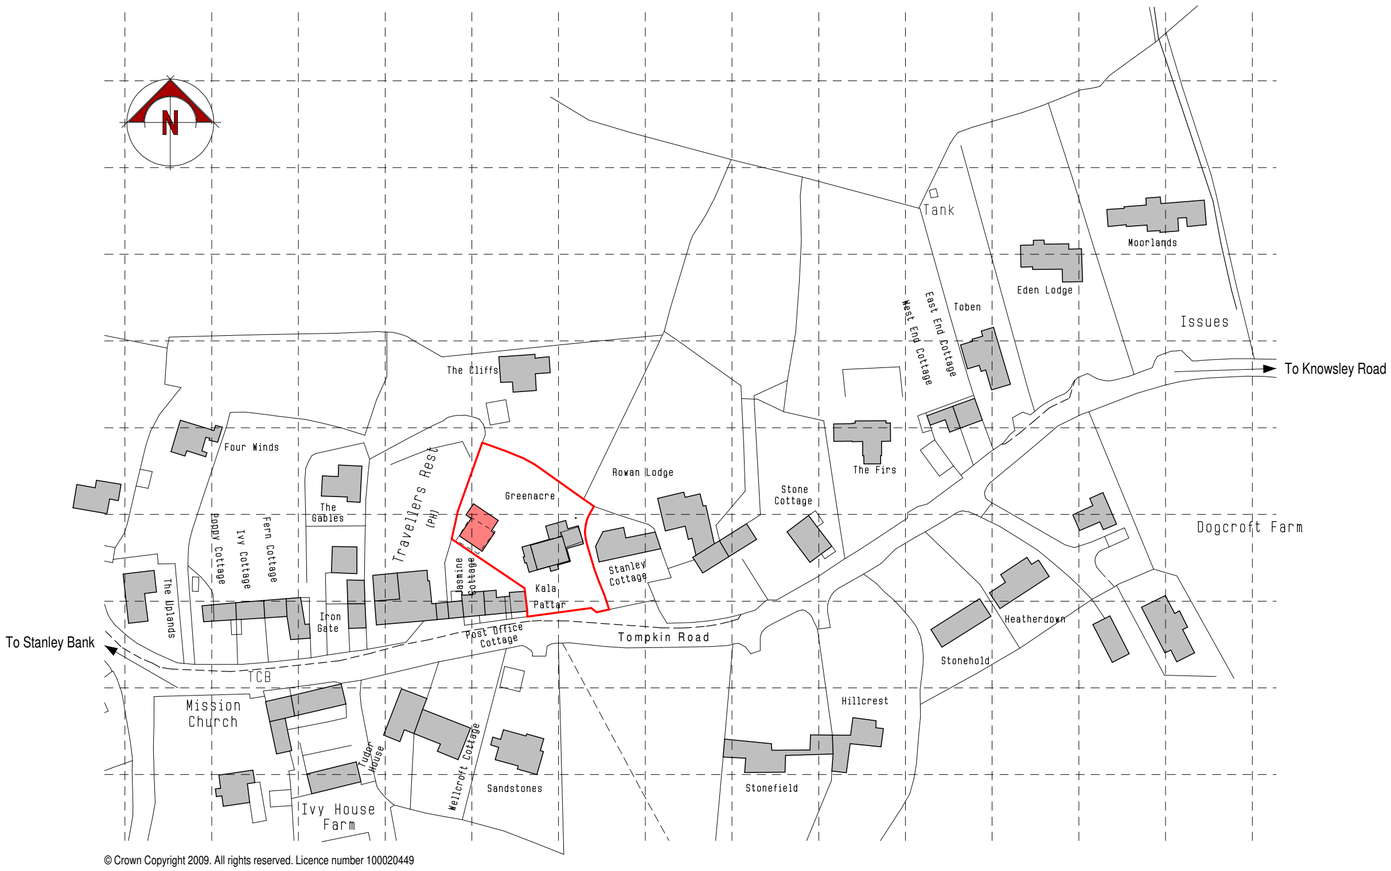



© Crown Copyright 2009. All rights reserved. Licence number 100020449

Location Plan

Scale 1:1250

0.0m 10.0m 20.0m 30.0m 40.0m 50.0m

scale bar @ 1:1250

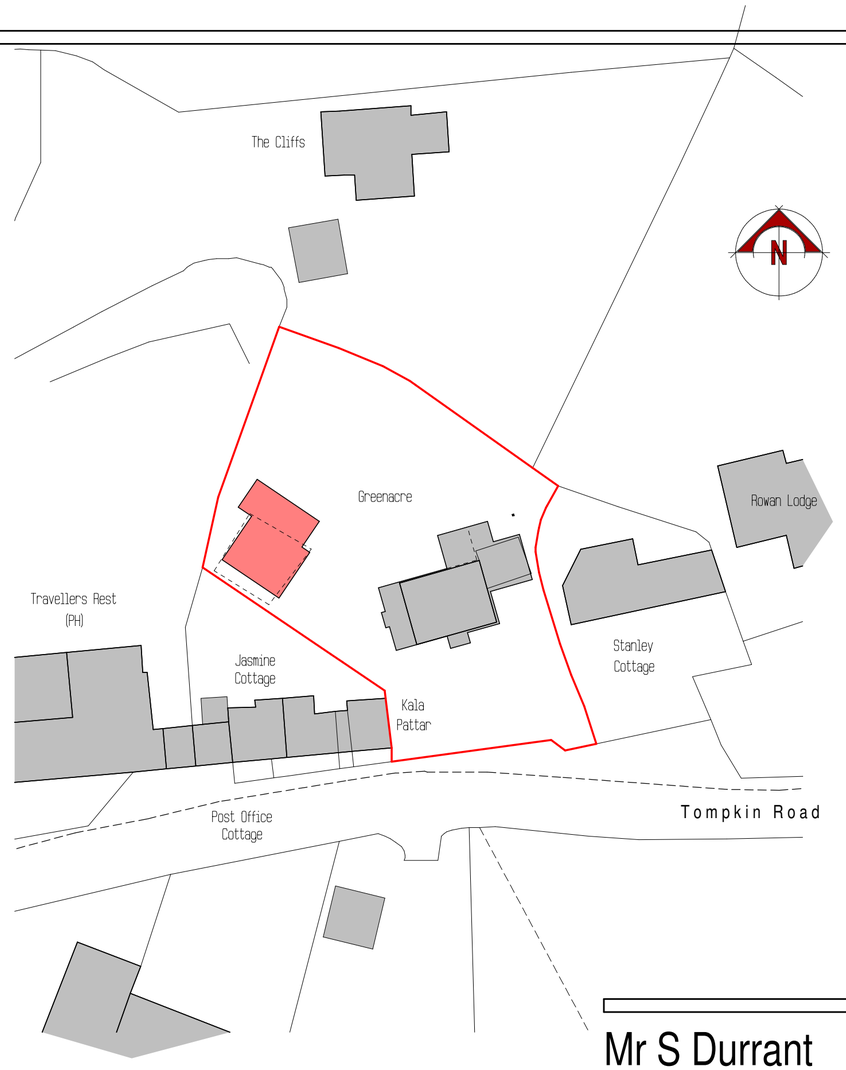

Block Plan

Scale 1:500

0.0m 5.0m 10.0m 15.0m 20.0m 25.0m

scale bar @ 1:500

Mr S Durrant

PROPOSED GARAGE AND GYM,
GREENACRE, STANLEY
STOKE-ON-TRENT
ST9 9LX

PLANNING APPLICATION
LOCATION + BLOCK PLANS

Date	Sheet	Scale
OCTOBER 2014	A2	1:1250 + 1:500
Drg No. 2014-2008-04	Rev. B	Drawn RG

A - 06/11/2014 - TOMPKIN ROAD ADDED TO PLANS
B - 21/09/2016 - TITLE BLOCK AMENDED. PROPOSED GARAGE HIGHLIGHTED

SAMMONS Architectural LIMITED
Chartered Institute of Architectural Technologists
10 Cawdry Buildings, Fountain Street, Leek. ST13 6JP
Telephone + Fax 01538 386002
E-mail: info@sammonsltd.co.uk
Web: www.sammonsltd.co.uk

This drawing is copyright. Do not scale.
All dimensions must be checked prior to commencement.