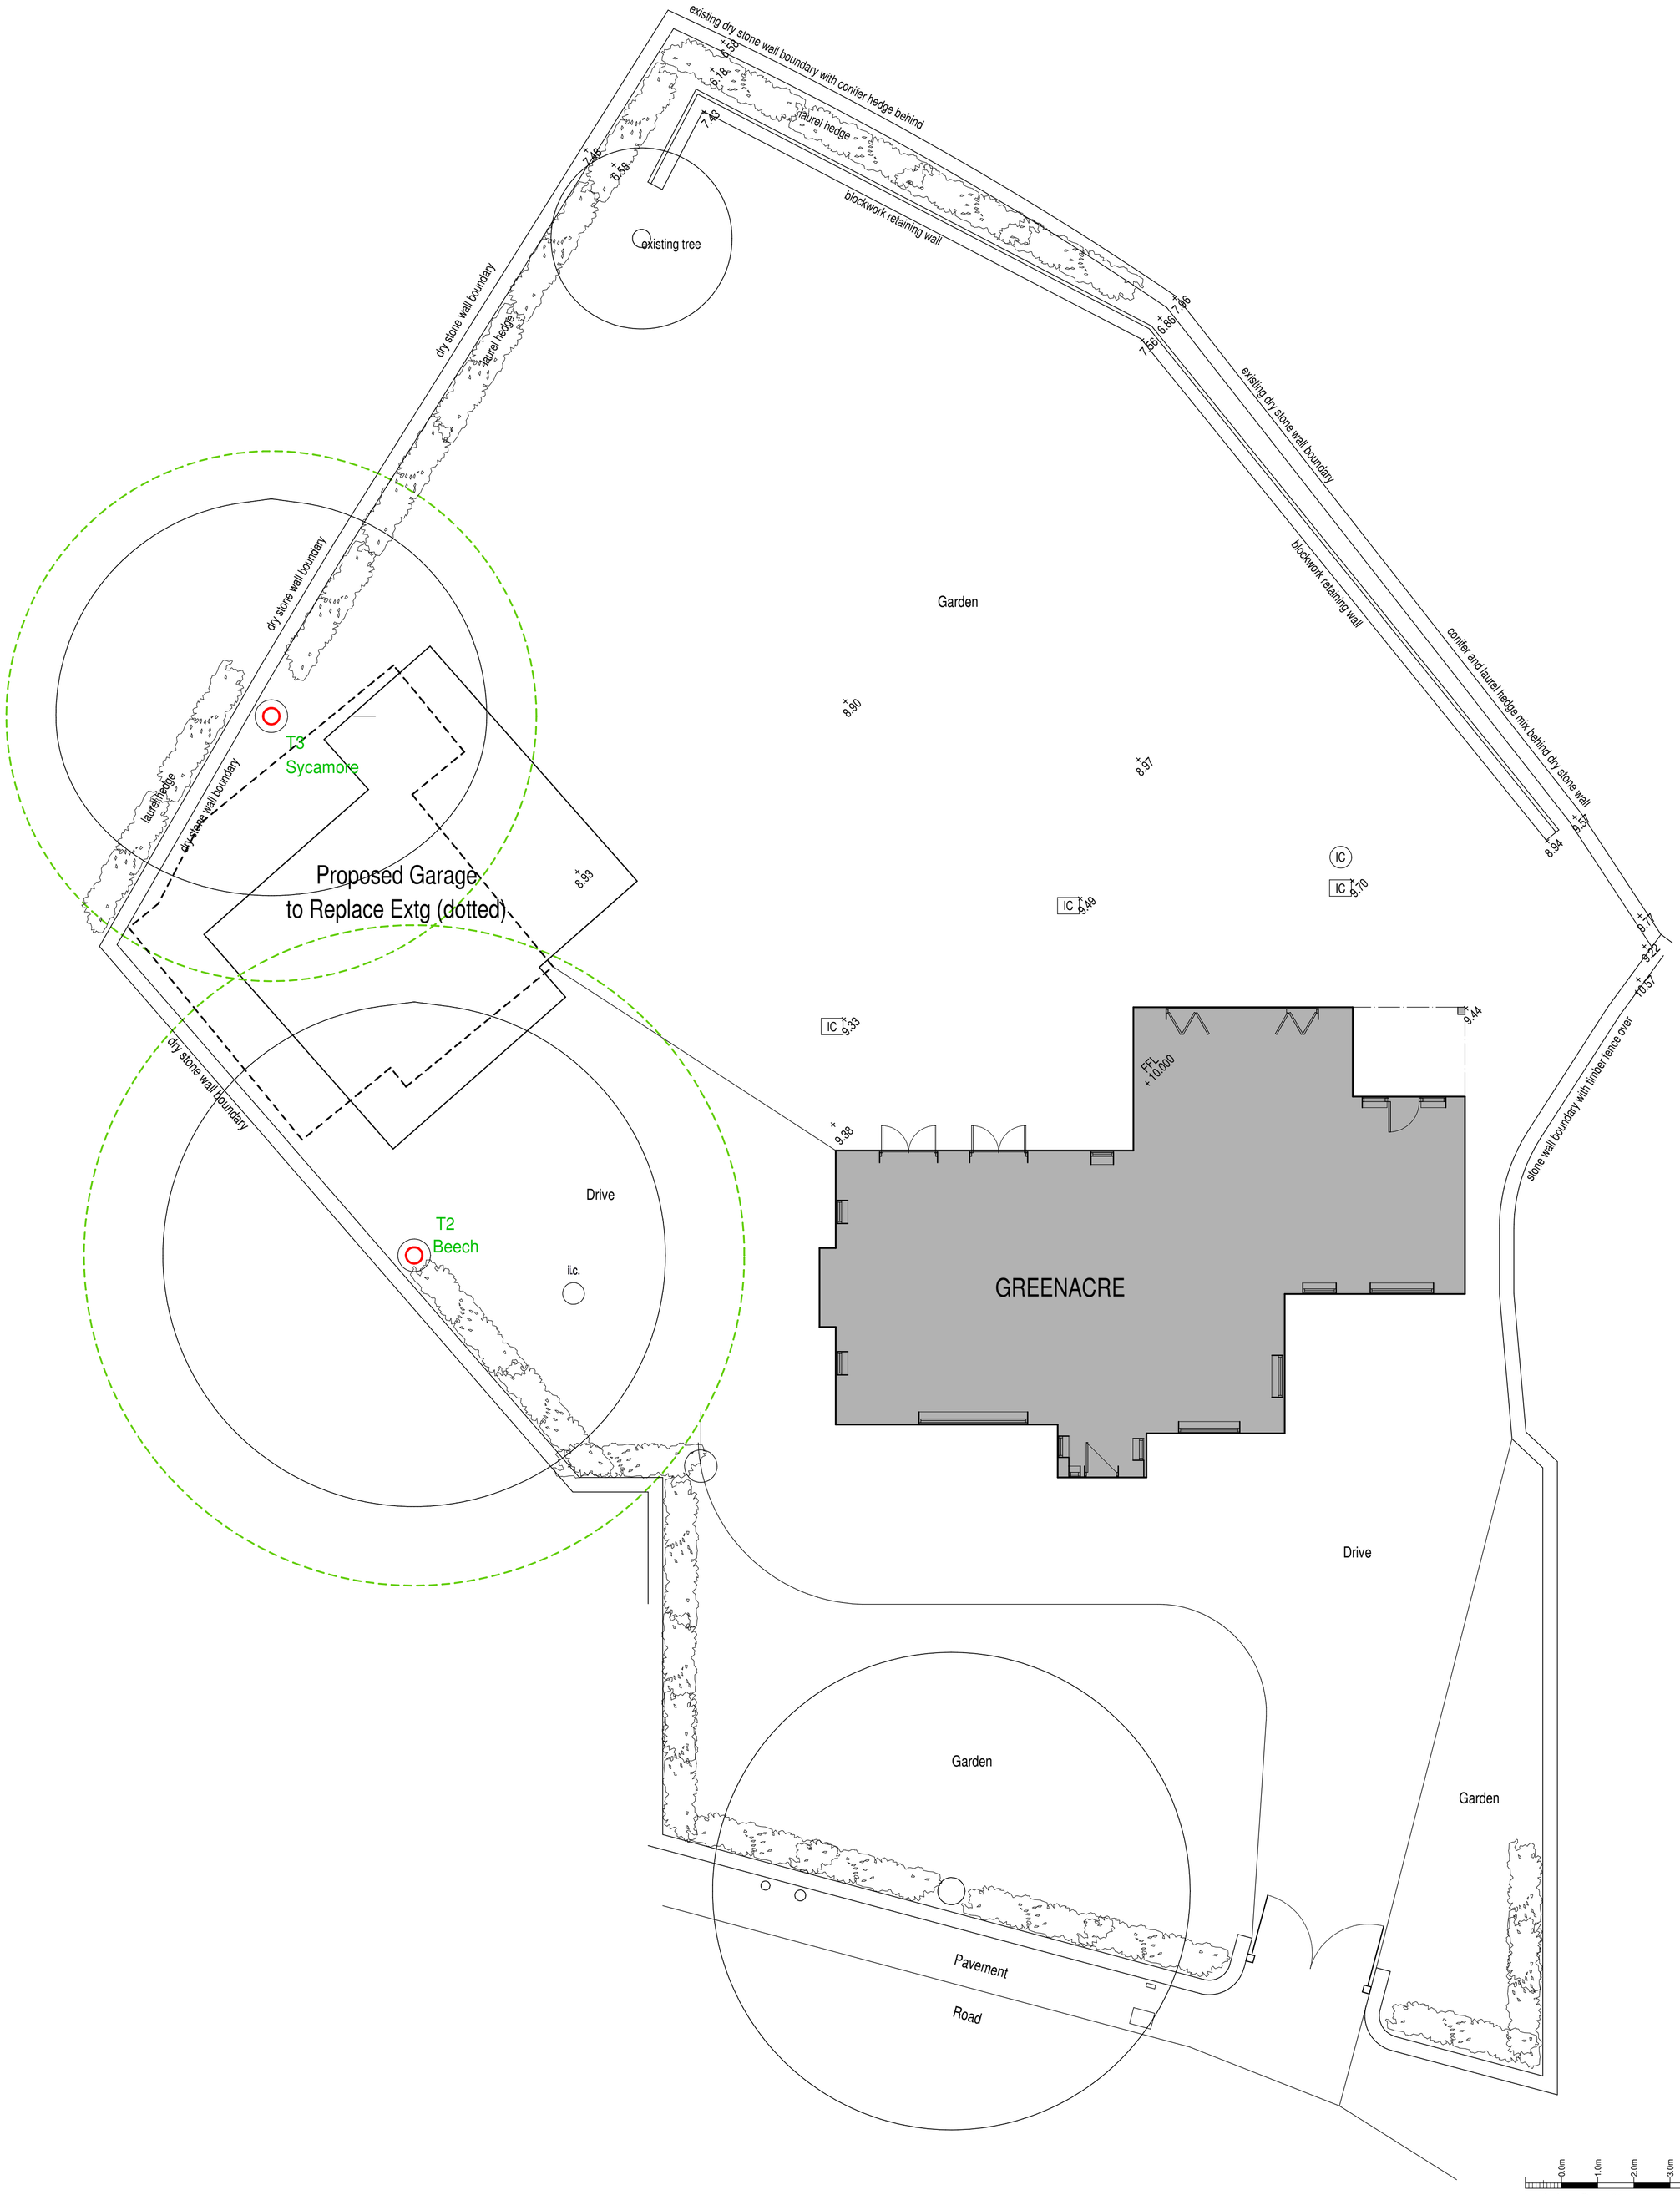


scale bar @ 1:100

Mr S Durrant

PROPOSED ALTERATIONS TO GARDEN,
GREENACRE, STANLEY,
STOKE-ON-TRENT,
ST9 9LX

EXISTING CONDITIONS
SITE PLAN

Date	Sheet	Scale
JULY 2016	A1	1:100
Drg No.	Rev.	Drawn
2014-2008-19	A	RG

A - 21/09/2016 - REFERENCE TO 'PERMITTED DEVELOPMENT' TEXT REMOVED

SAMMONS Architectural LIMITED
Chartered Institute of Architectural Technologists Registered Practice
10 Cawdry Buildings, Fountain Street, Leek. ST13 6JP
Telephone: 01538 386002
E-mail: info@sammonsltd.co.uk
Web: www.sammonsltd.co.uk

This drawing is copyright. Do not scale.
All dimensions must be checked prior to commencement.