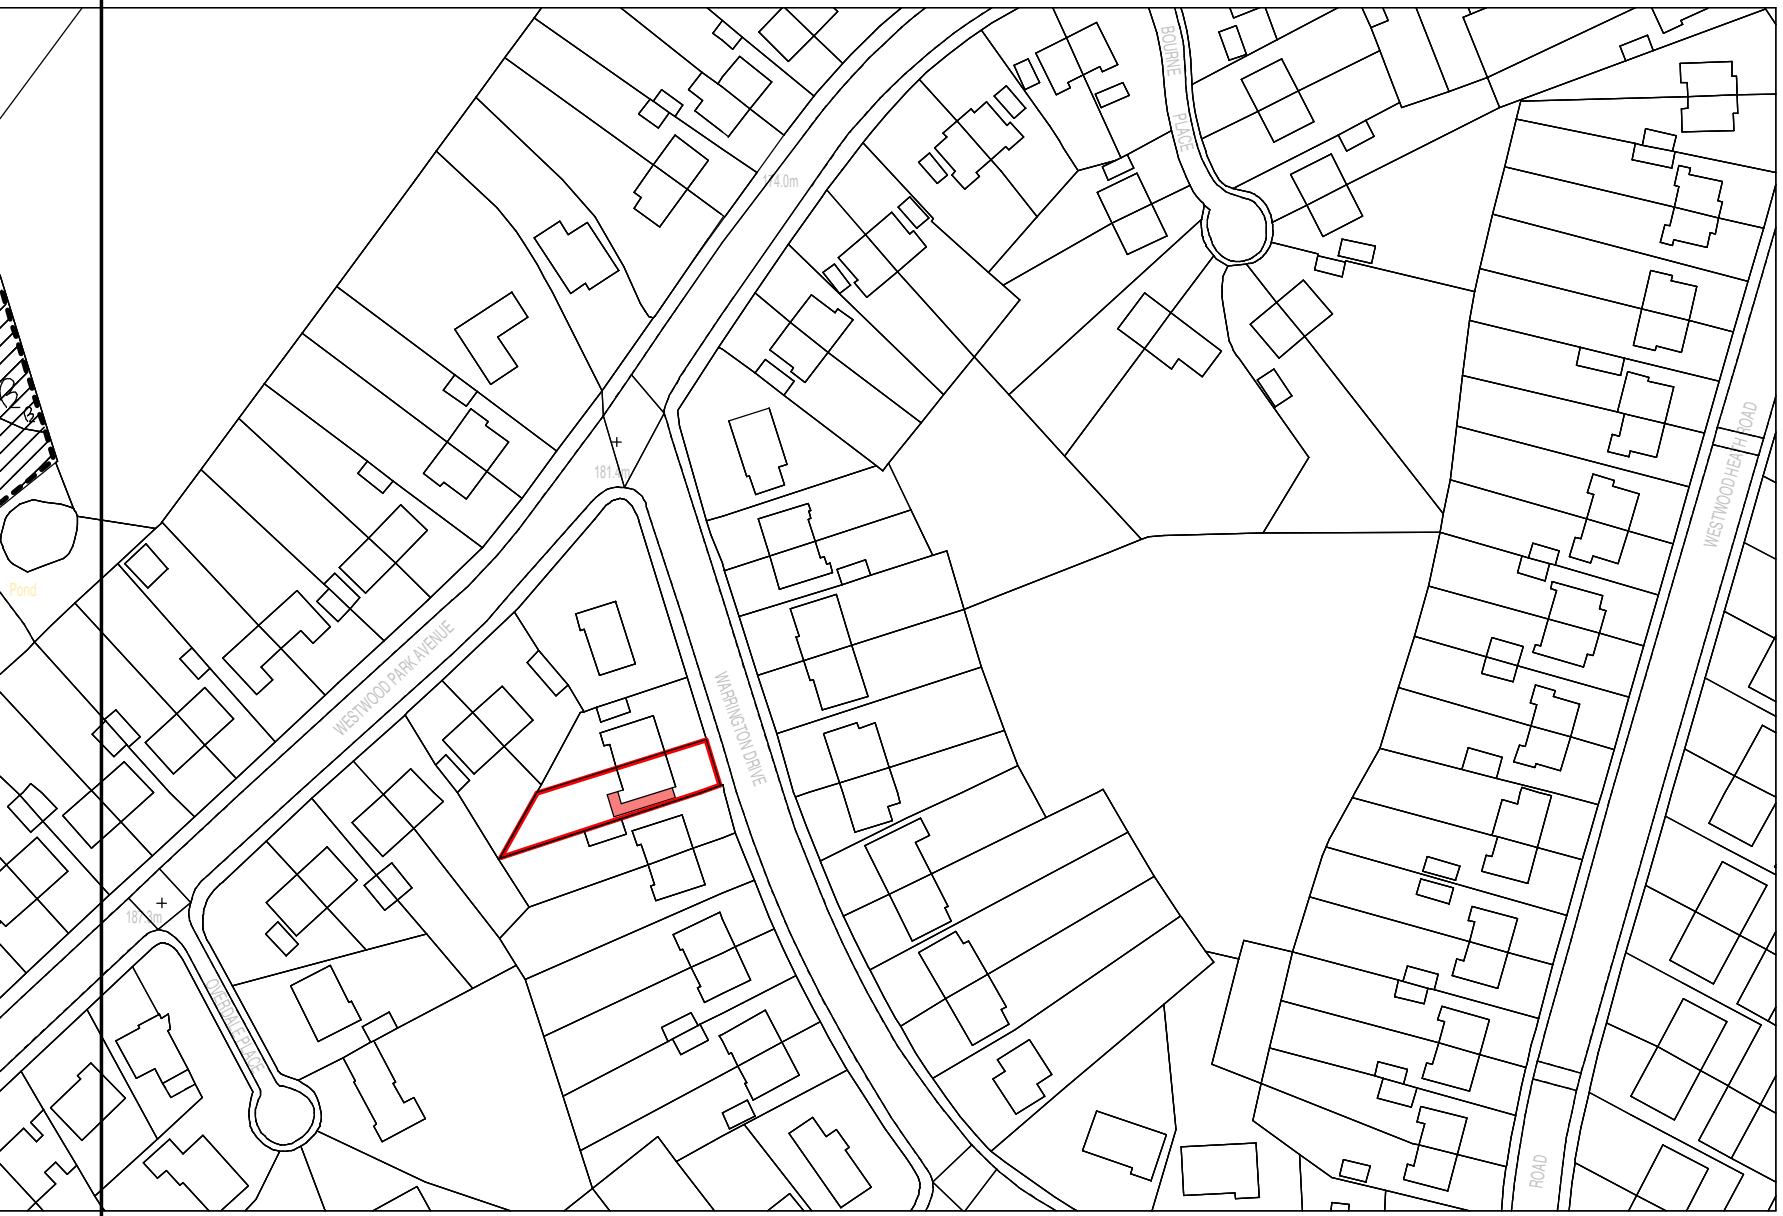

50M 40M 30M 20M 10M 0M

N

DS-01-03A

1:1250@A4 | 08/09/16

MR. D. STEVENSON
29 WARRINGTON DRIVE
LEEK

EXTENSION TO DWELLING

LOCATION PLAN