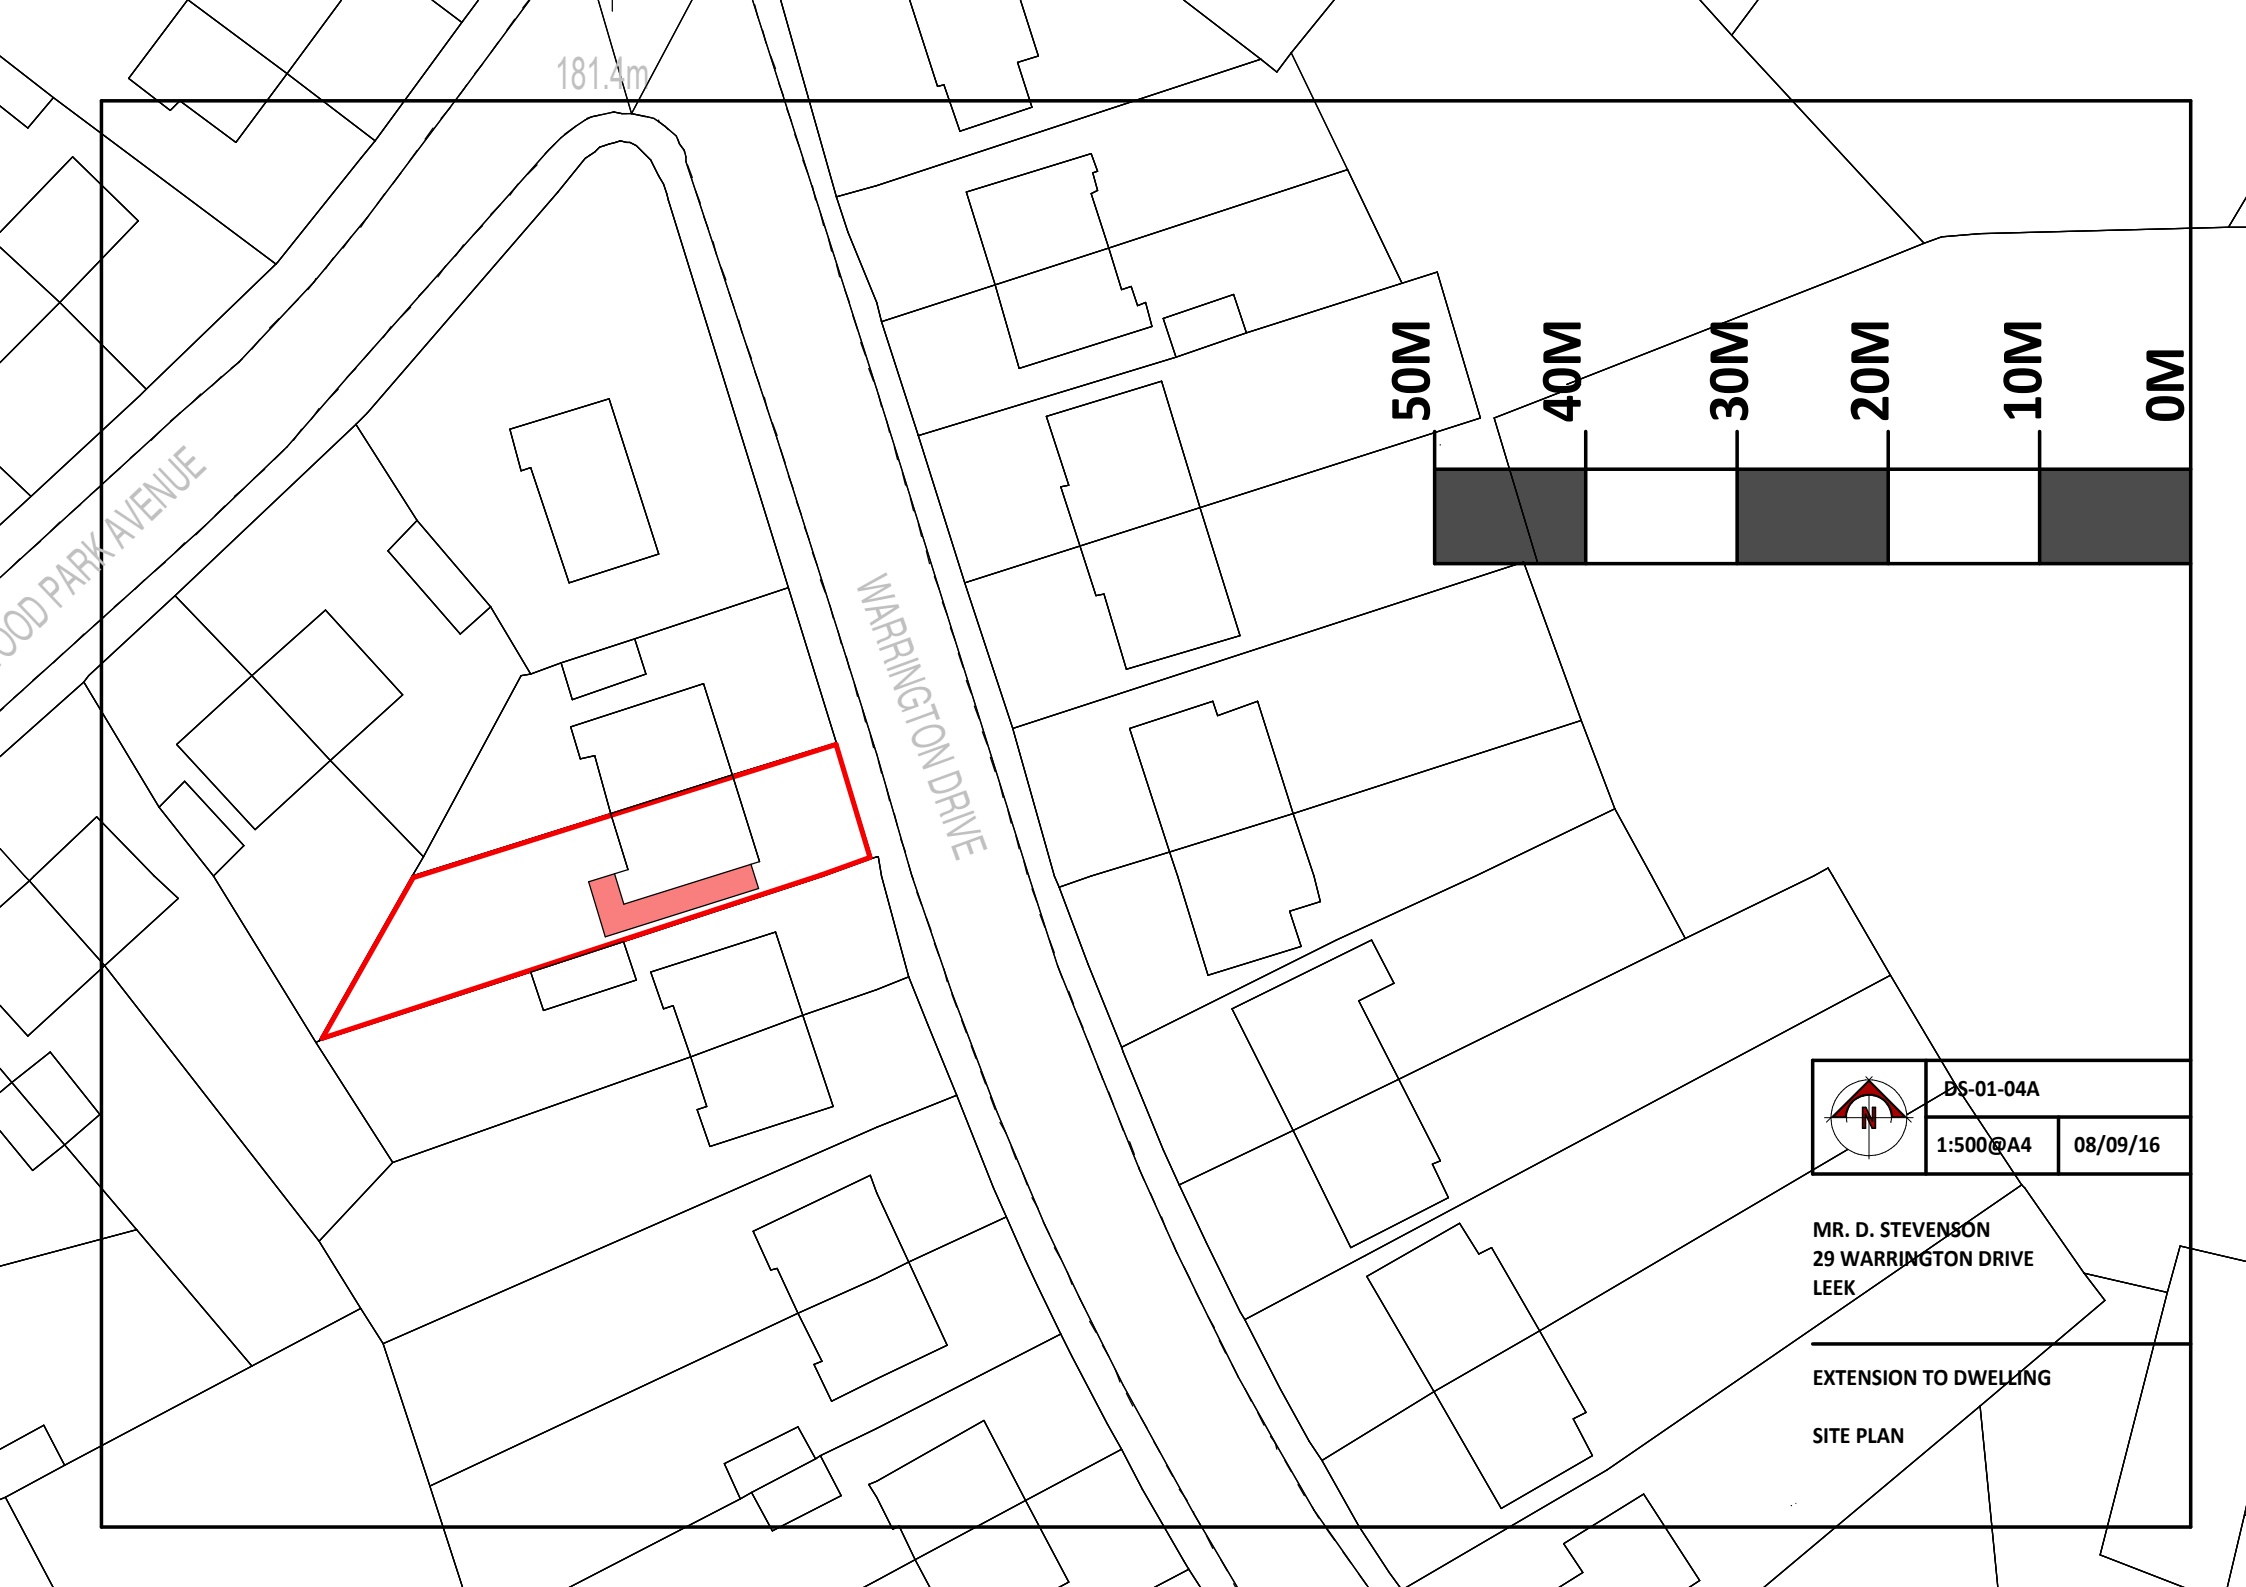
181.4m
WARRINGTON DRIVE
50M
40M
30M
20M
10M
0M
N
DS-01-04A
1:500@A4
08/09/16
MR. D. STEVENSON
29 WARRINGTON DRIVE
LEEK
EXTENSION TO DWELLING
SITE PLAN