Copyright of this drawing is vested in the Architect and it must not be copied or reproduced without consent. Figured dimensions only are to be taken from this drawing. All contractors must visit the site and be responsible for taking and checking all dimensions relative to their work. bpArchitecture are to be advised of any variation between drawings and site conditions.
DO NOT SCALE OFF THIS DRAWING.....IF IN DOUBT ASK

Rev.	Drawn	Comments	Date

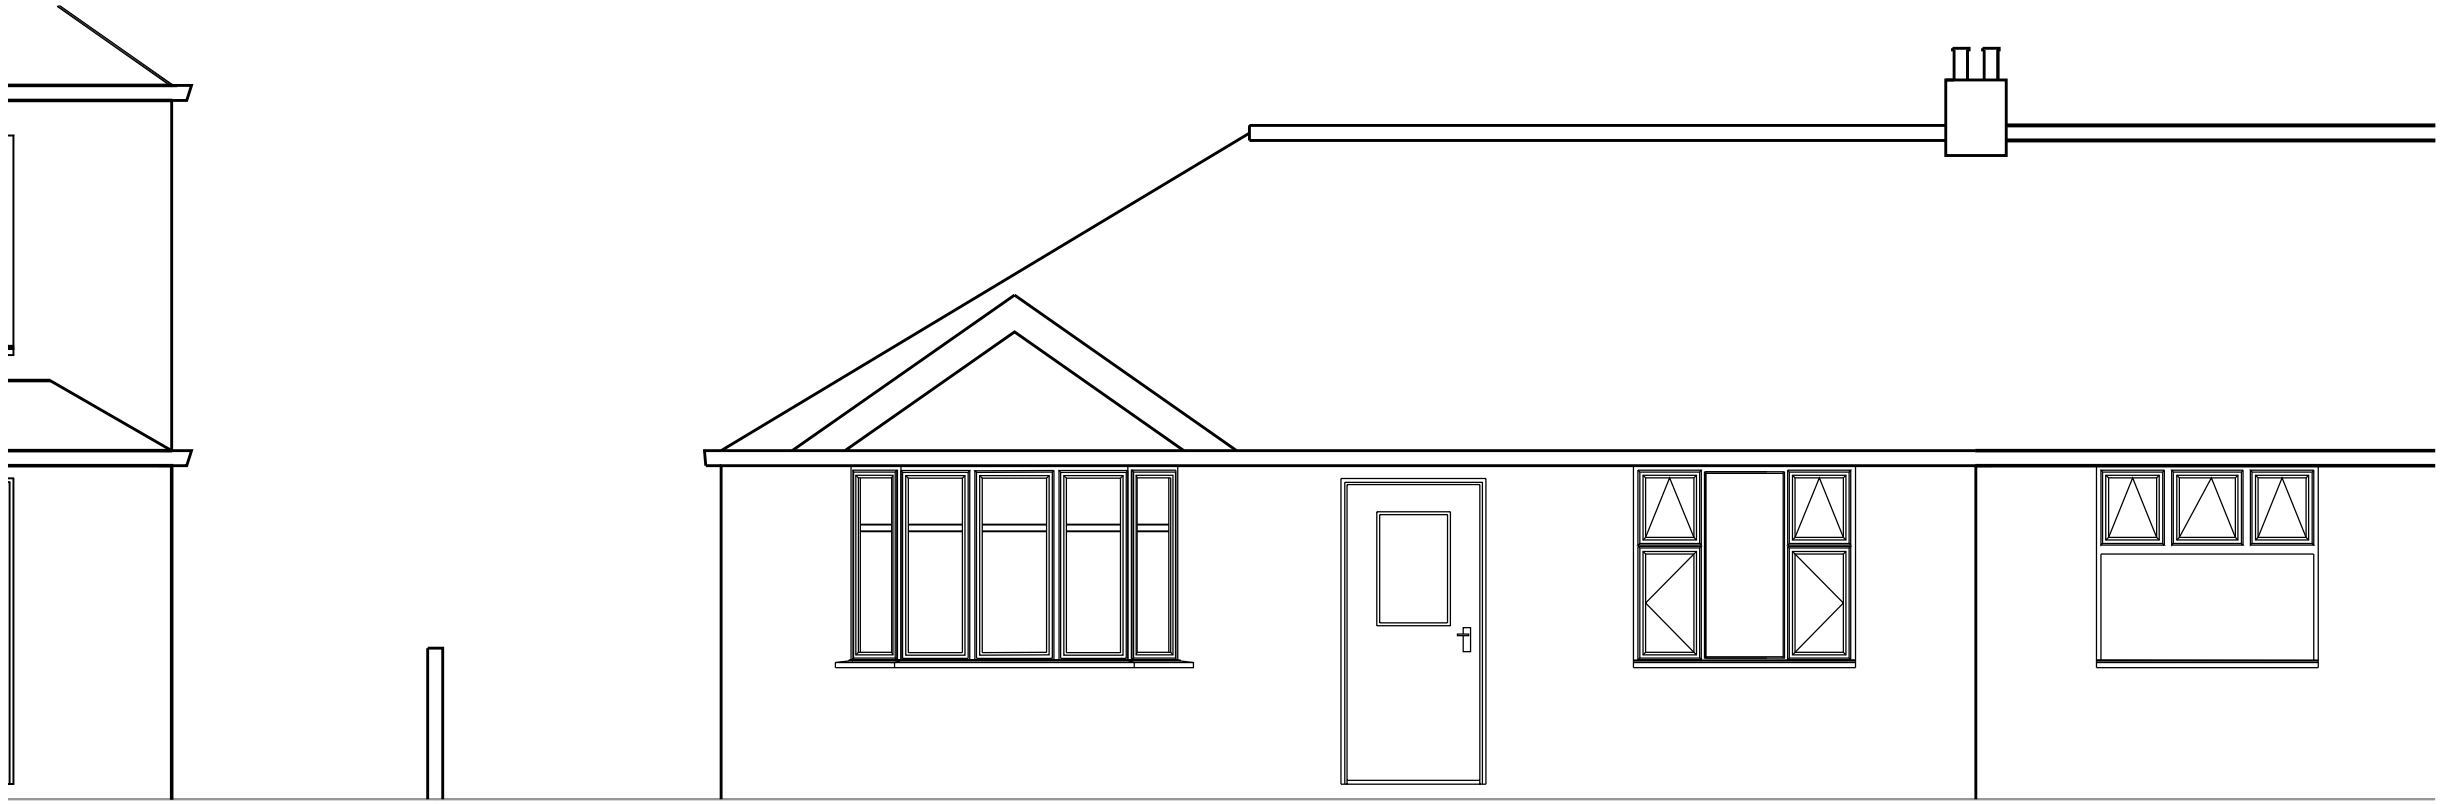

Front Elevation. No Changes to Front Elevation.

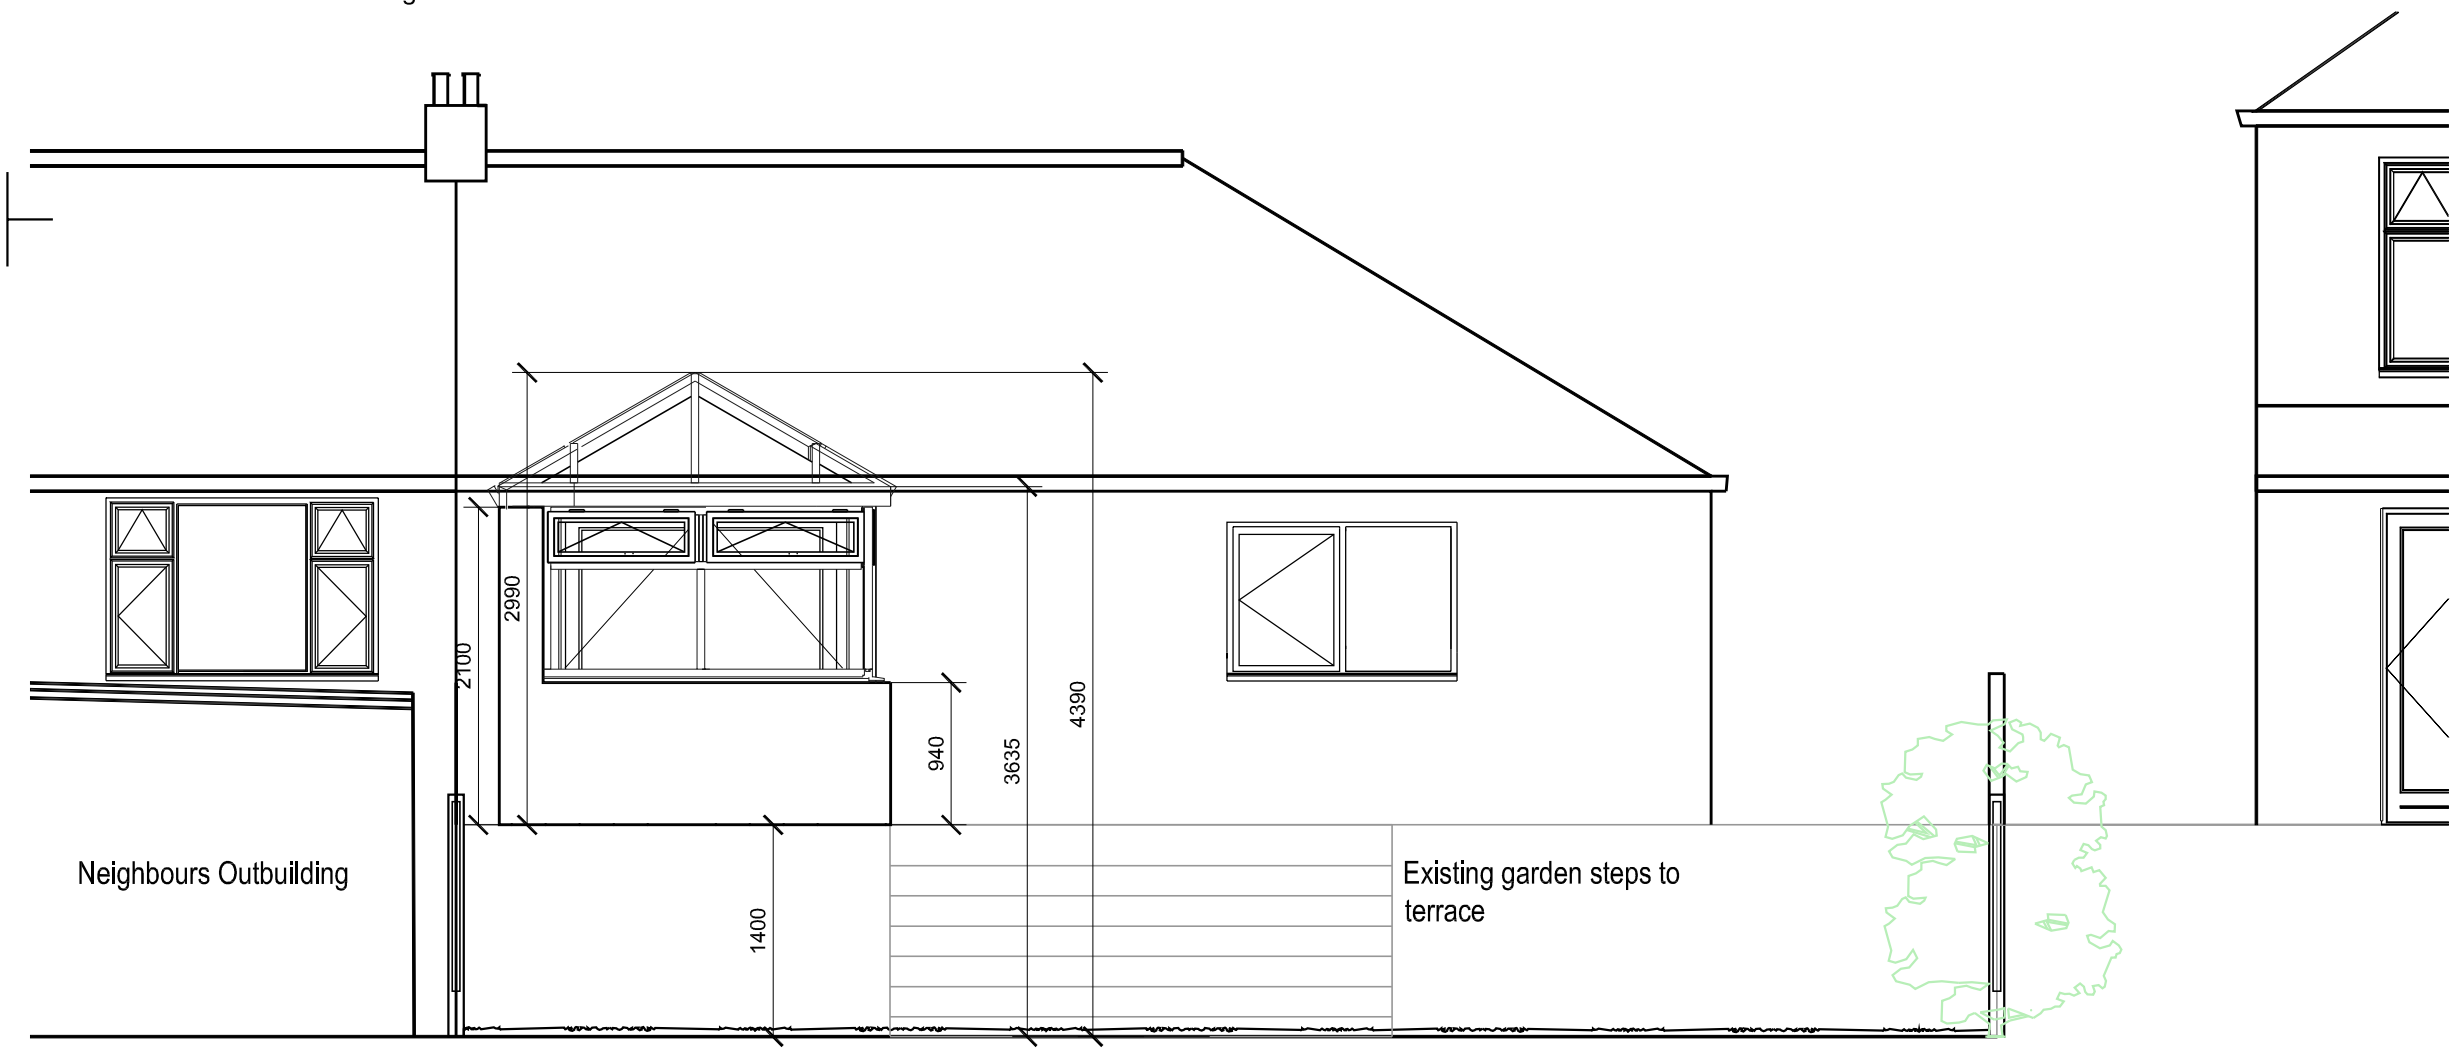

Rear Elevation.

Existing Bungalow:
Windows to be replaced with white UPVC to match existing and meet current U Values regulations.
Walling to be re-rendered with white synthetic to match existing.

Scale
1000mm 2000mm 3000mm 4000mm 5000mm

bpArchitecture
☎: 01782 515 555
✉: Enquiries@bpArchitecture.co.uk
: www.bparchitecture.co.uk
93 High Street Biddulph Staffs ST8 6AB
Architects - Interior Designers - Landscape Architects

Client
Craft Butler

Project
The Bungalow, Whitegates, Whitemore, Congleton, Cheshire, CW12 3ND

Title
Poposed Elevations

Status
Planning

Date July 2016 Drawn DD

Scale @A3 1.50 Checked BSP

Project No 16-070_AS(PD)05 Drawing No. Rev

File Ref: BPA:1

A2