Copyright of this drawing is vested in the Architect and it must not be copied or reproduced without consent. Figured dimensions only are to be taken from this drawing. All contractors must visit the site and be responsible for taking and checking all dimensions relative to their work. bpArchitecture are to be advised of any variation between drawings and site conditions.
DO NOT SCALE OFF THIS DRAWING.....IF IN DOUBT ASK

Rev.	Drawn	Comments	Date

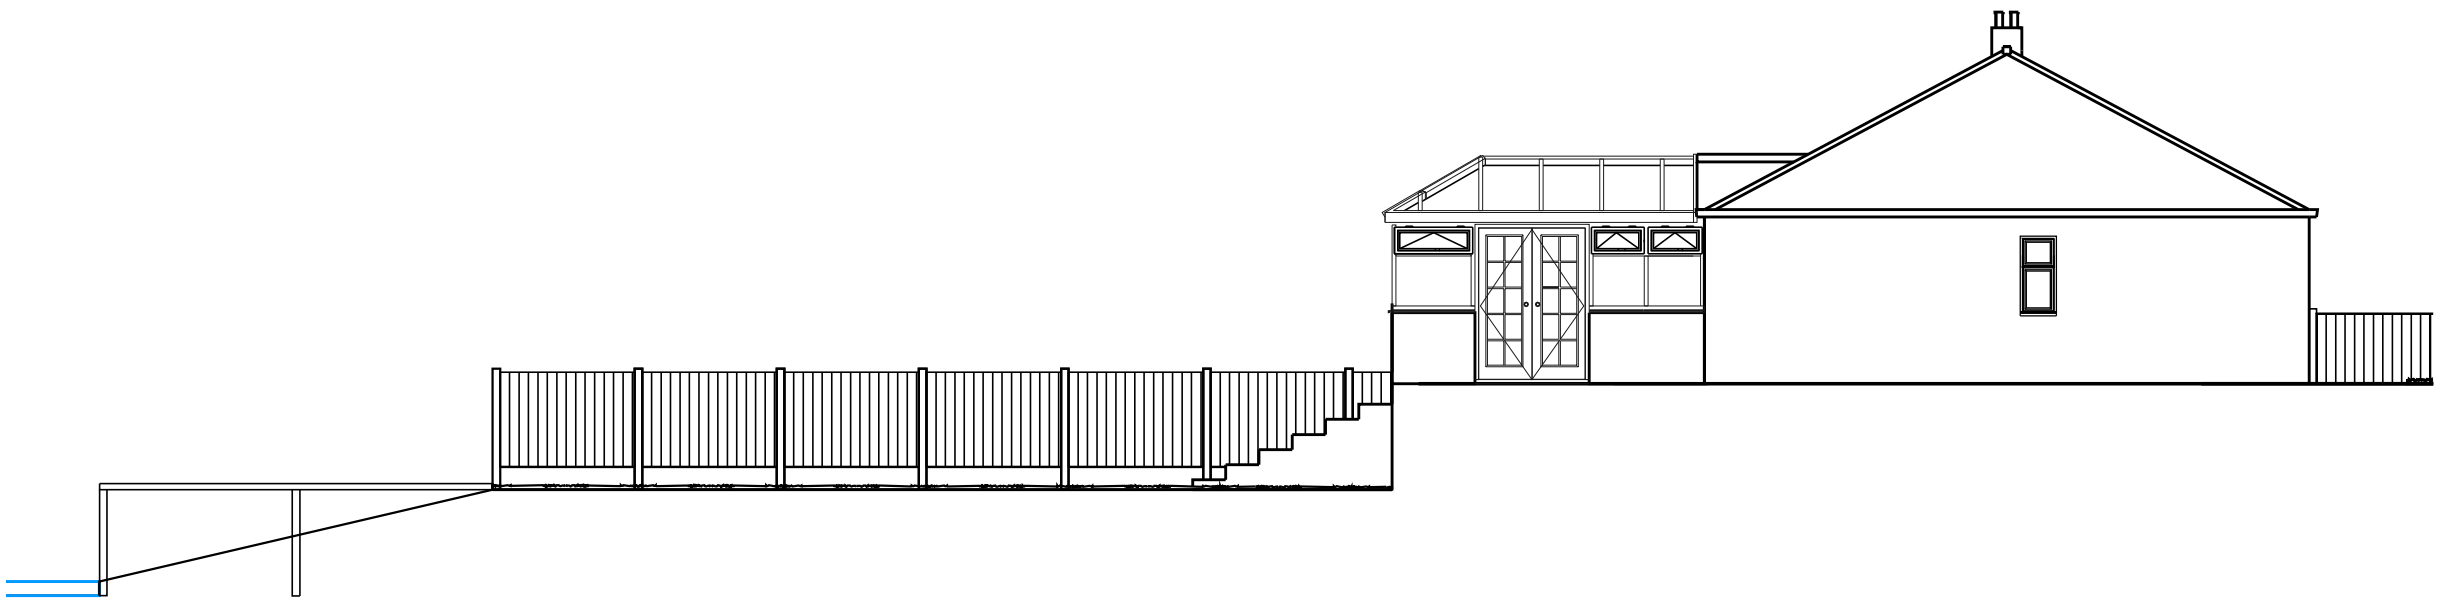

North/Side Elevation.

Existing Bungalow:
Conservatory windows and doors to be replaced with White UPVC to match existing and meet current U Values regulations
Walling to be re-rendered in white synthetic to match existing.

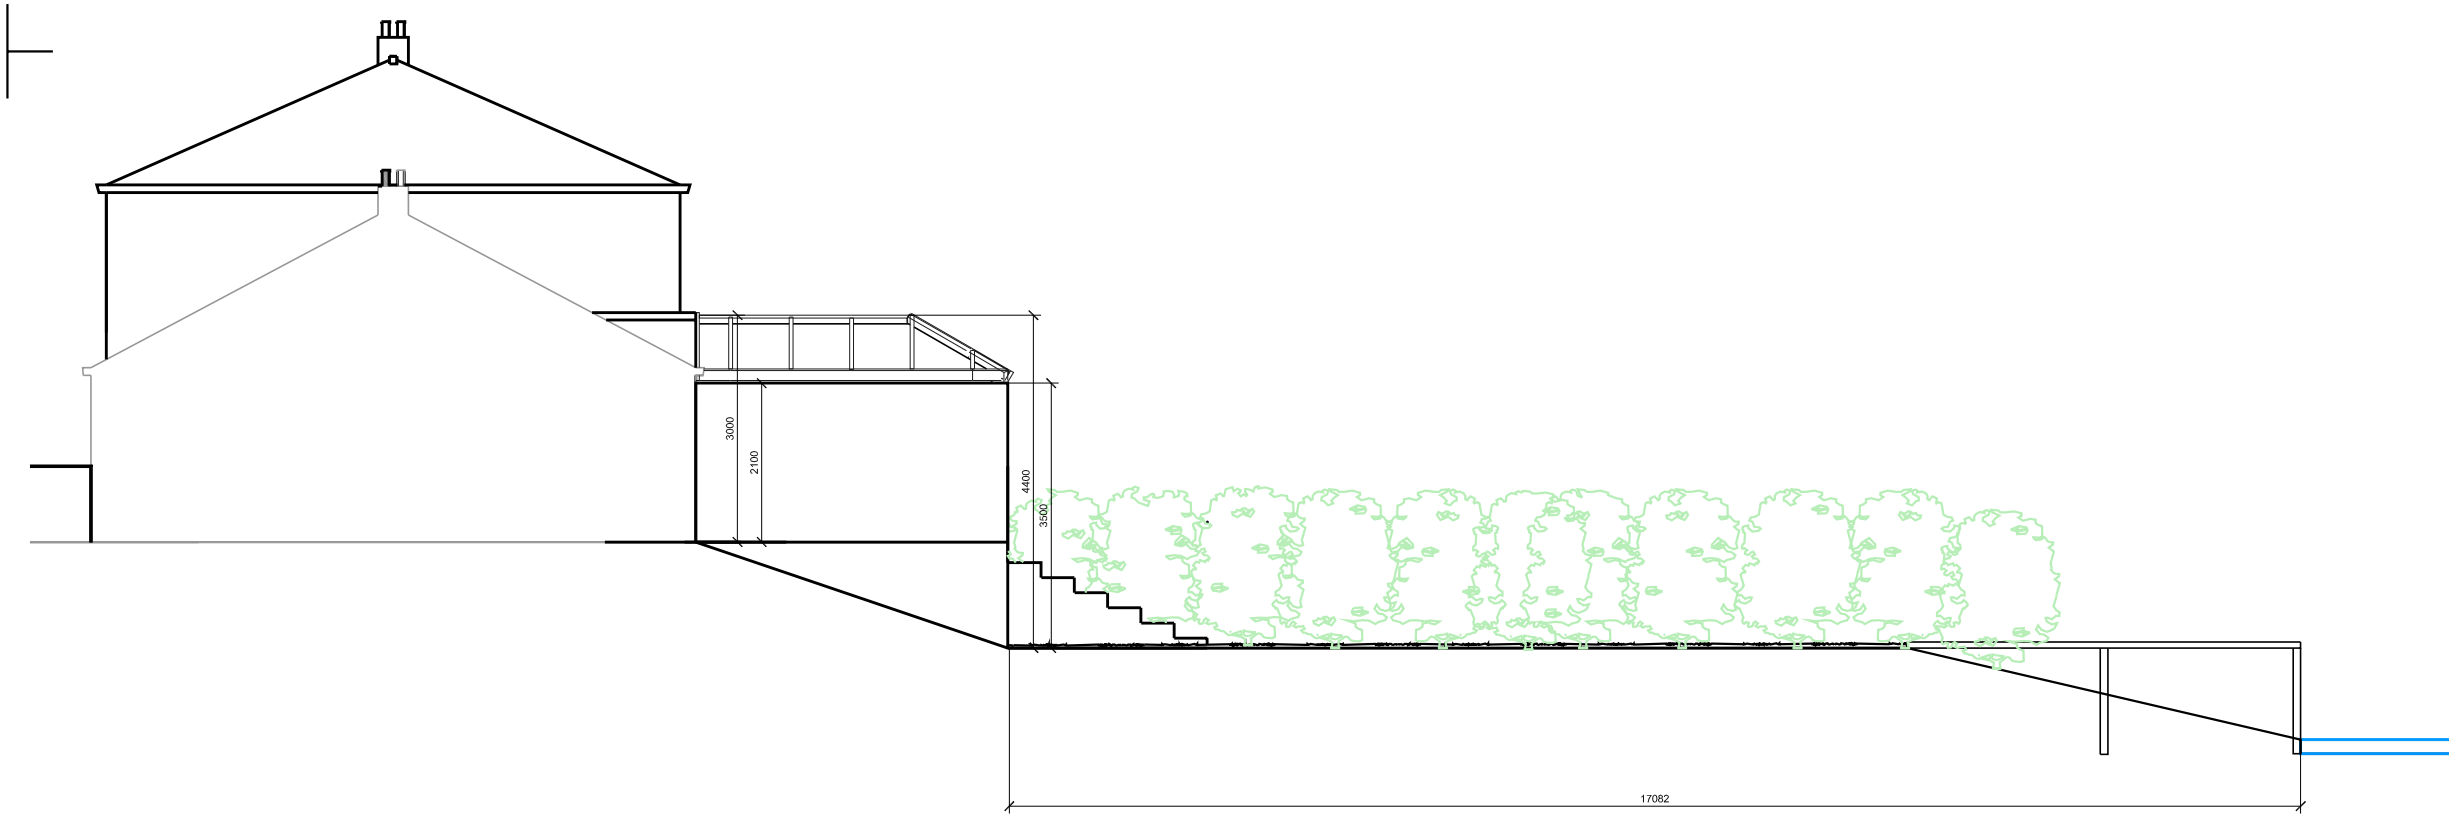

South/Side Section

Existing Bungalow:
Walling to be Re-rendered in white synthetic to match existing.

Scale
1000mm 2000mm 3000mm 4000mm 5000mm

bpArchitecture
☎: 01782 515 555
✉: Enquiries@bpArchitecture.co.uk
: www.bparchitecture.co.uk
93 High Street Biddulph Staffs ST8 6AB
Architects - Interior Designers - Landscape Architects

Client
Craft Butler

Project
The Bungalow, Whitegates, Whitemore, Congleton, Cheshire, CW12 3ND

Title
Proposed Elevations

Status
Planning

Date July 2016 Drawn DD

Scale @A3 1.100 Checked BSP

Project No Drawing No.
16-070_AS(PD)06 Rev

File Ref: BPA:\

A3