
north

1:250 Scale Bar

0 2 4 6 8 10

metres

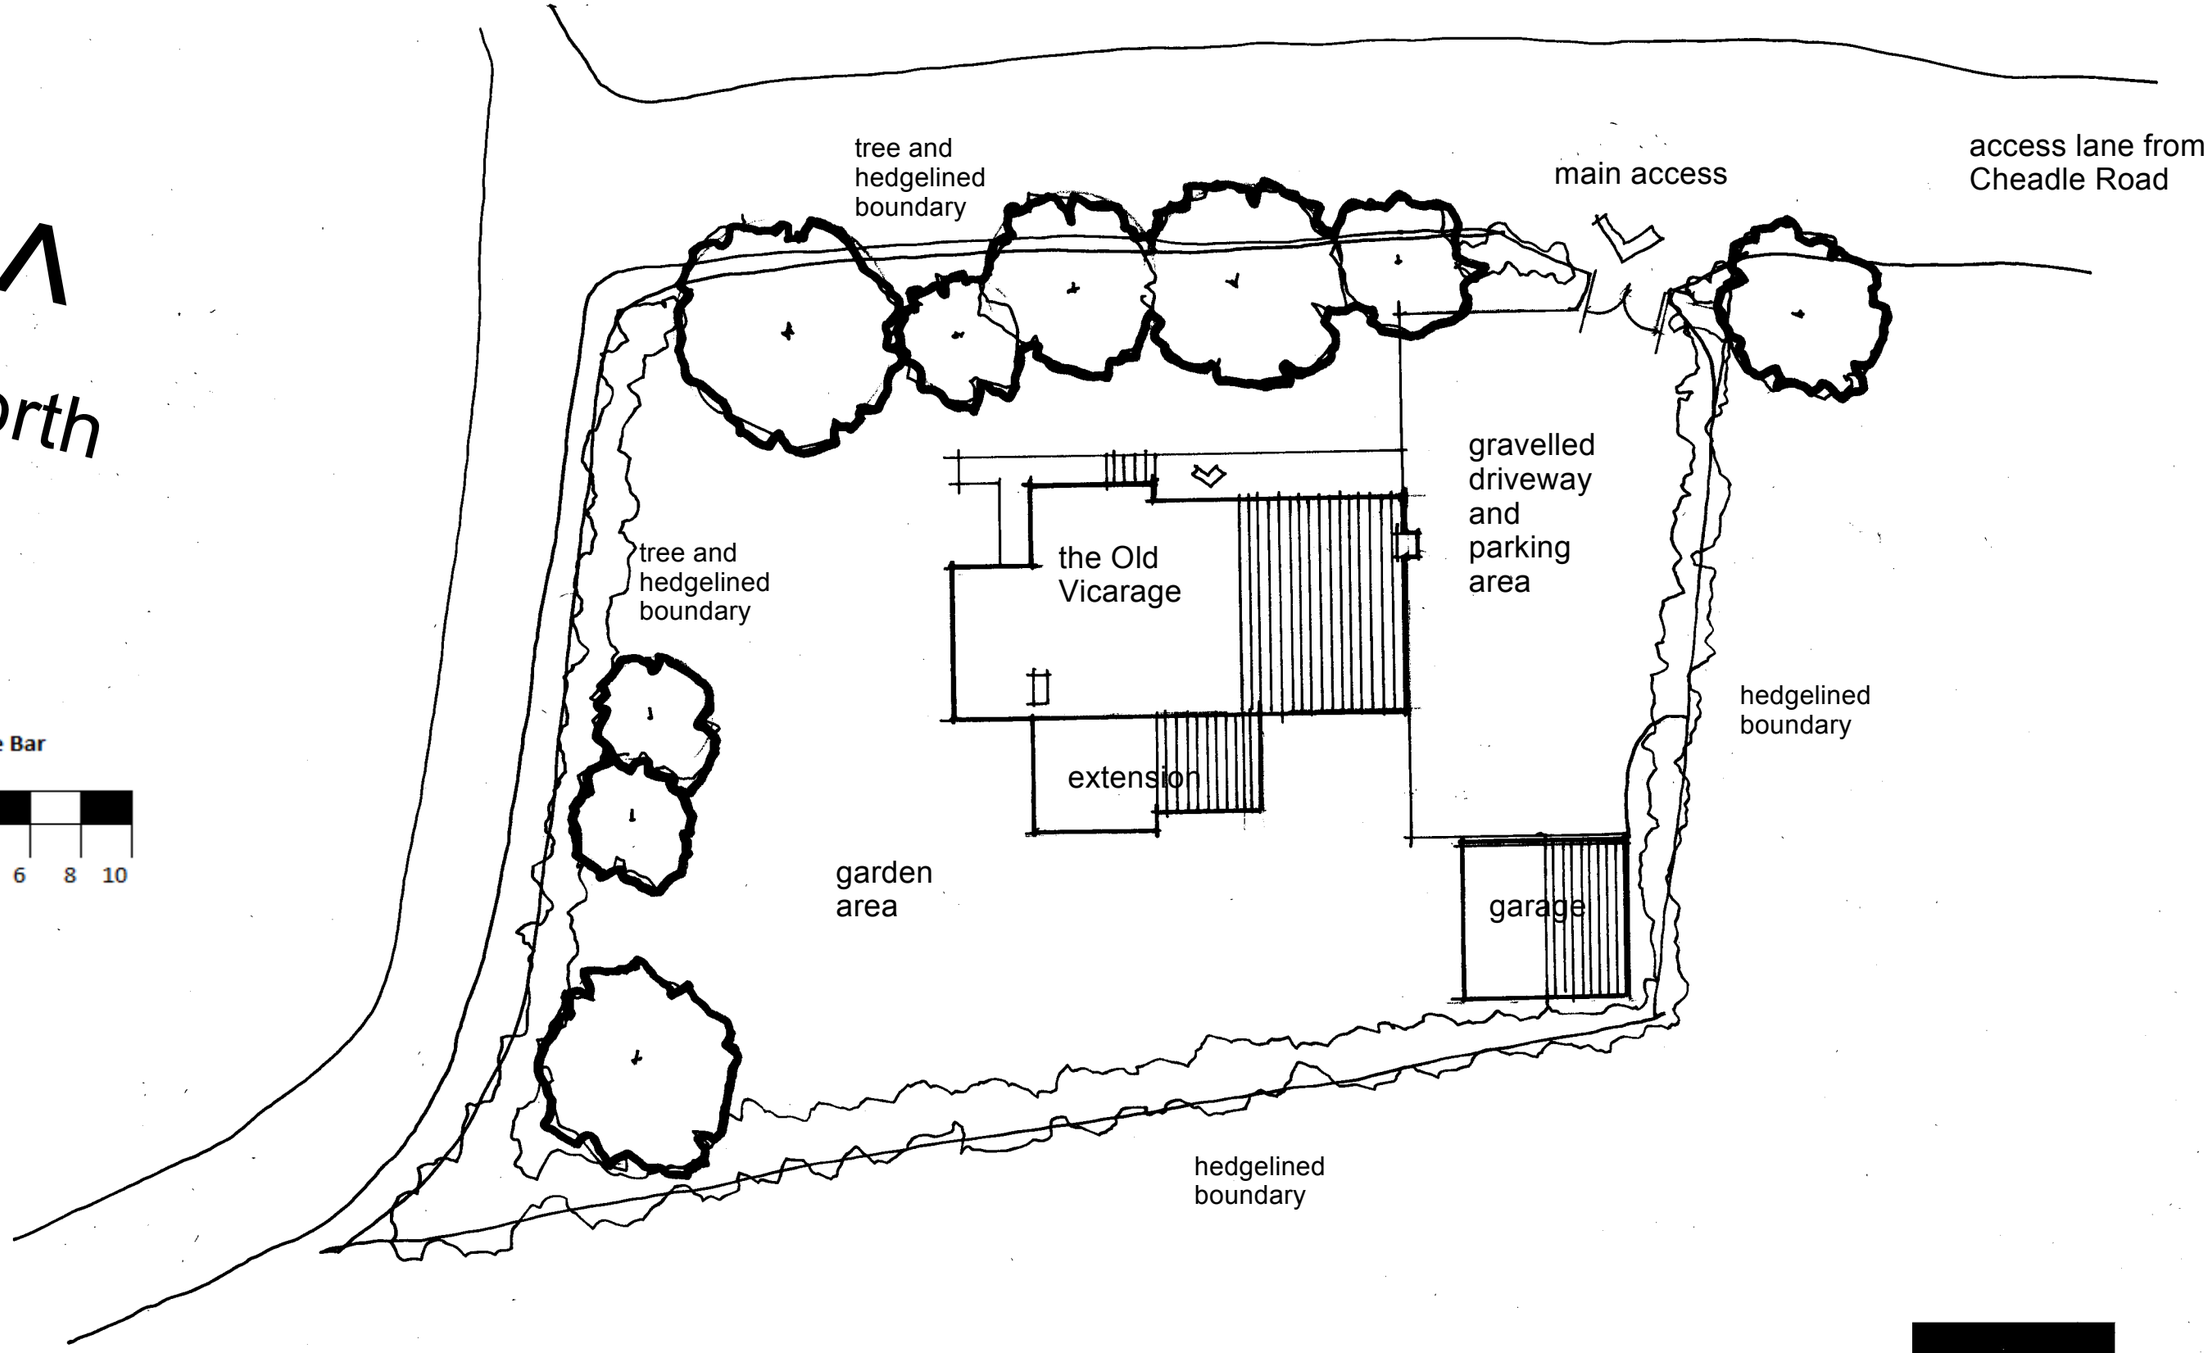

block plan

scale 1.250

the Old Vicarage

Draycott in the Moors . ST11 9RQ

DAWES ASSOCIATES