
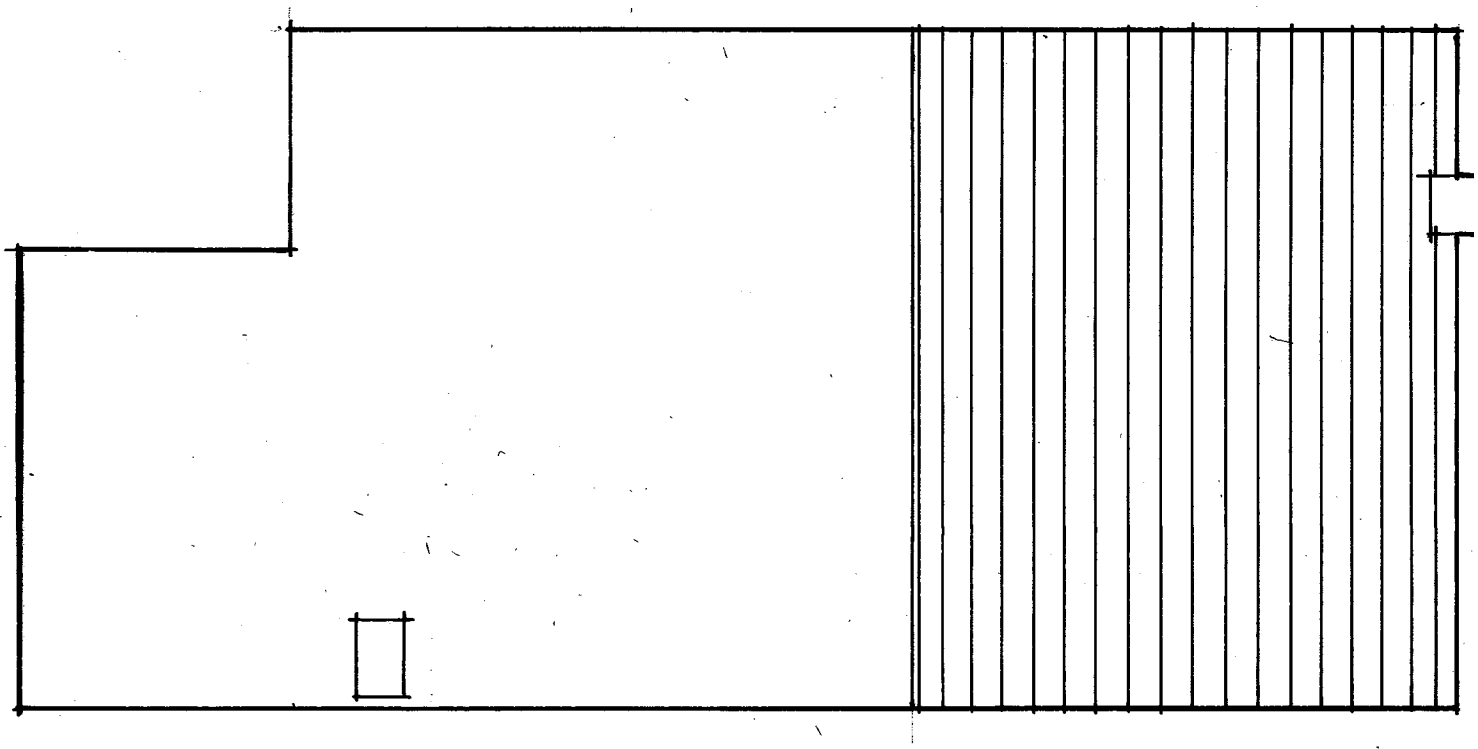


1.100 Scale Bar


0 1 2 3 4 5

metres

existing
roof plan

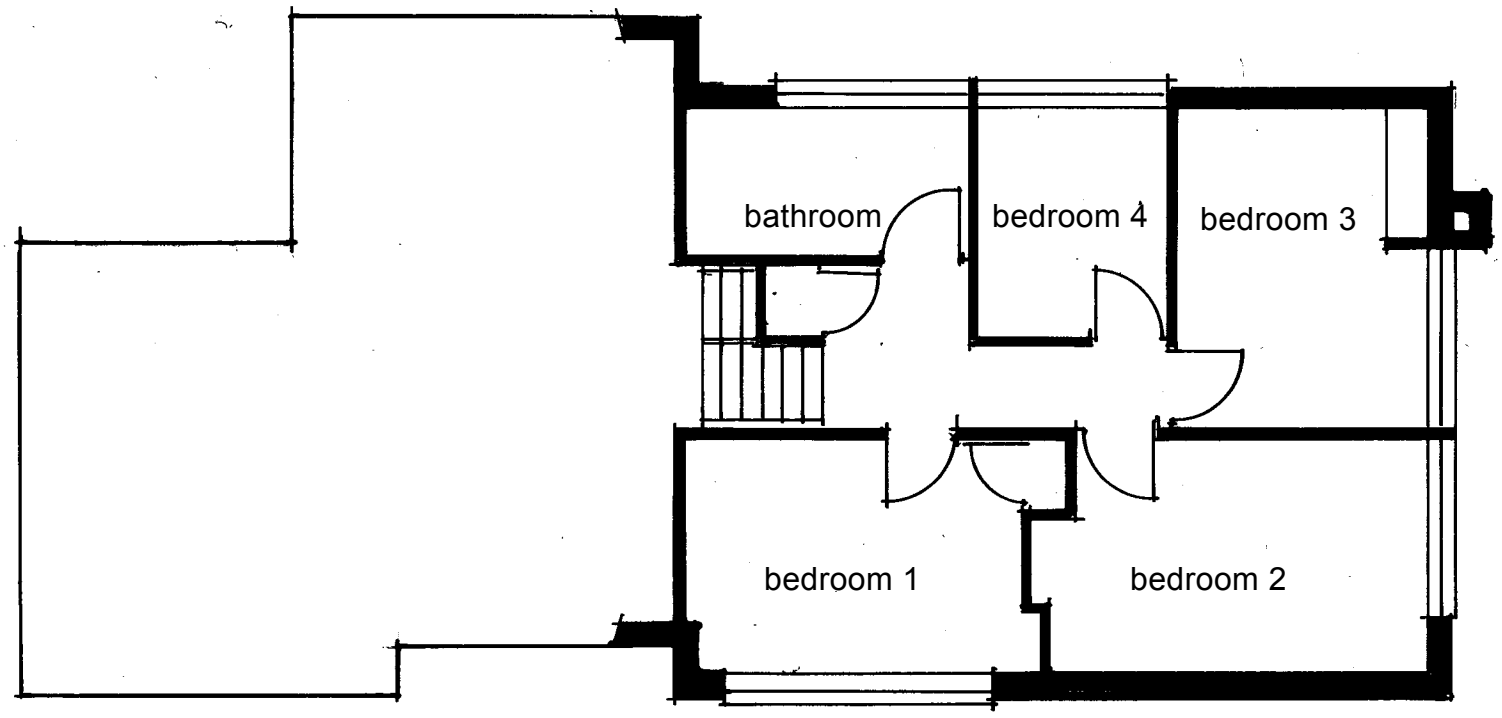

existing
first floor plan

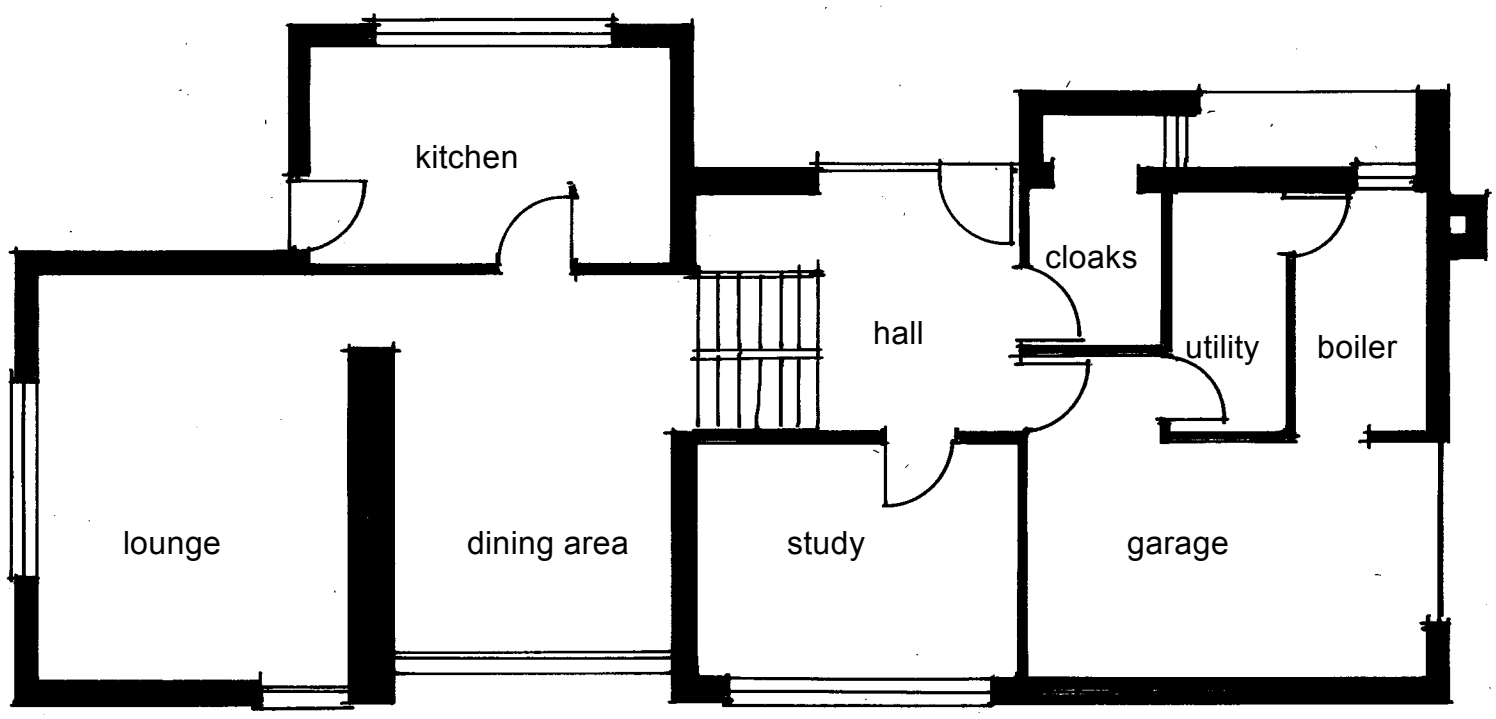

existing
ground floor plan

DAWES
ASSOCIATES

existing plans . scale 1.100

dwg.no. OV.001

the Old Vicarage

Draycott in the Moors . ST11 9RQ