
1.100 Scale Bar

0 1 2 3 4 5

metres

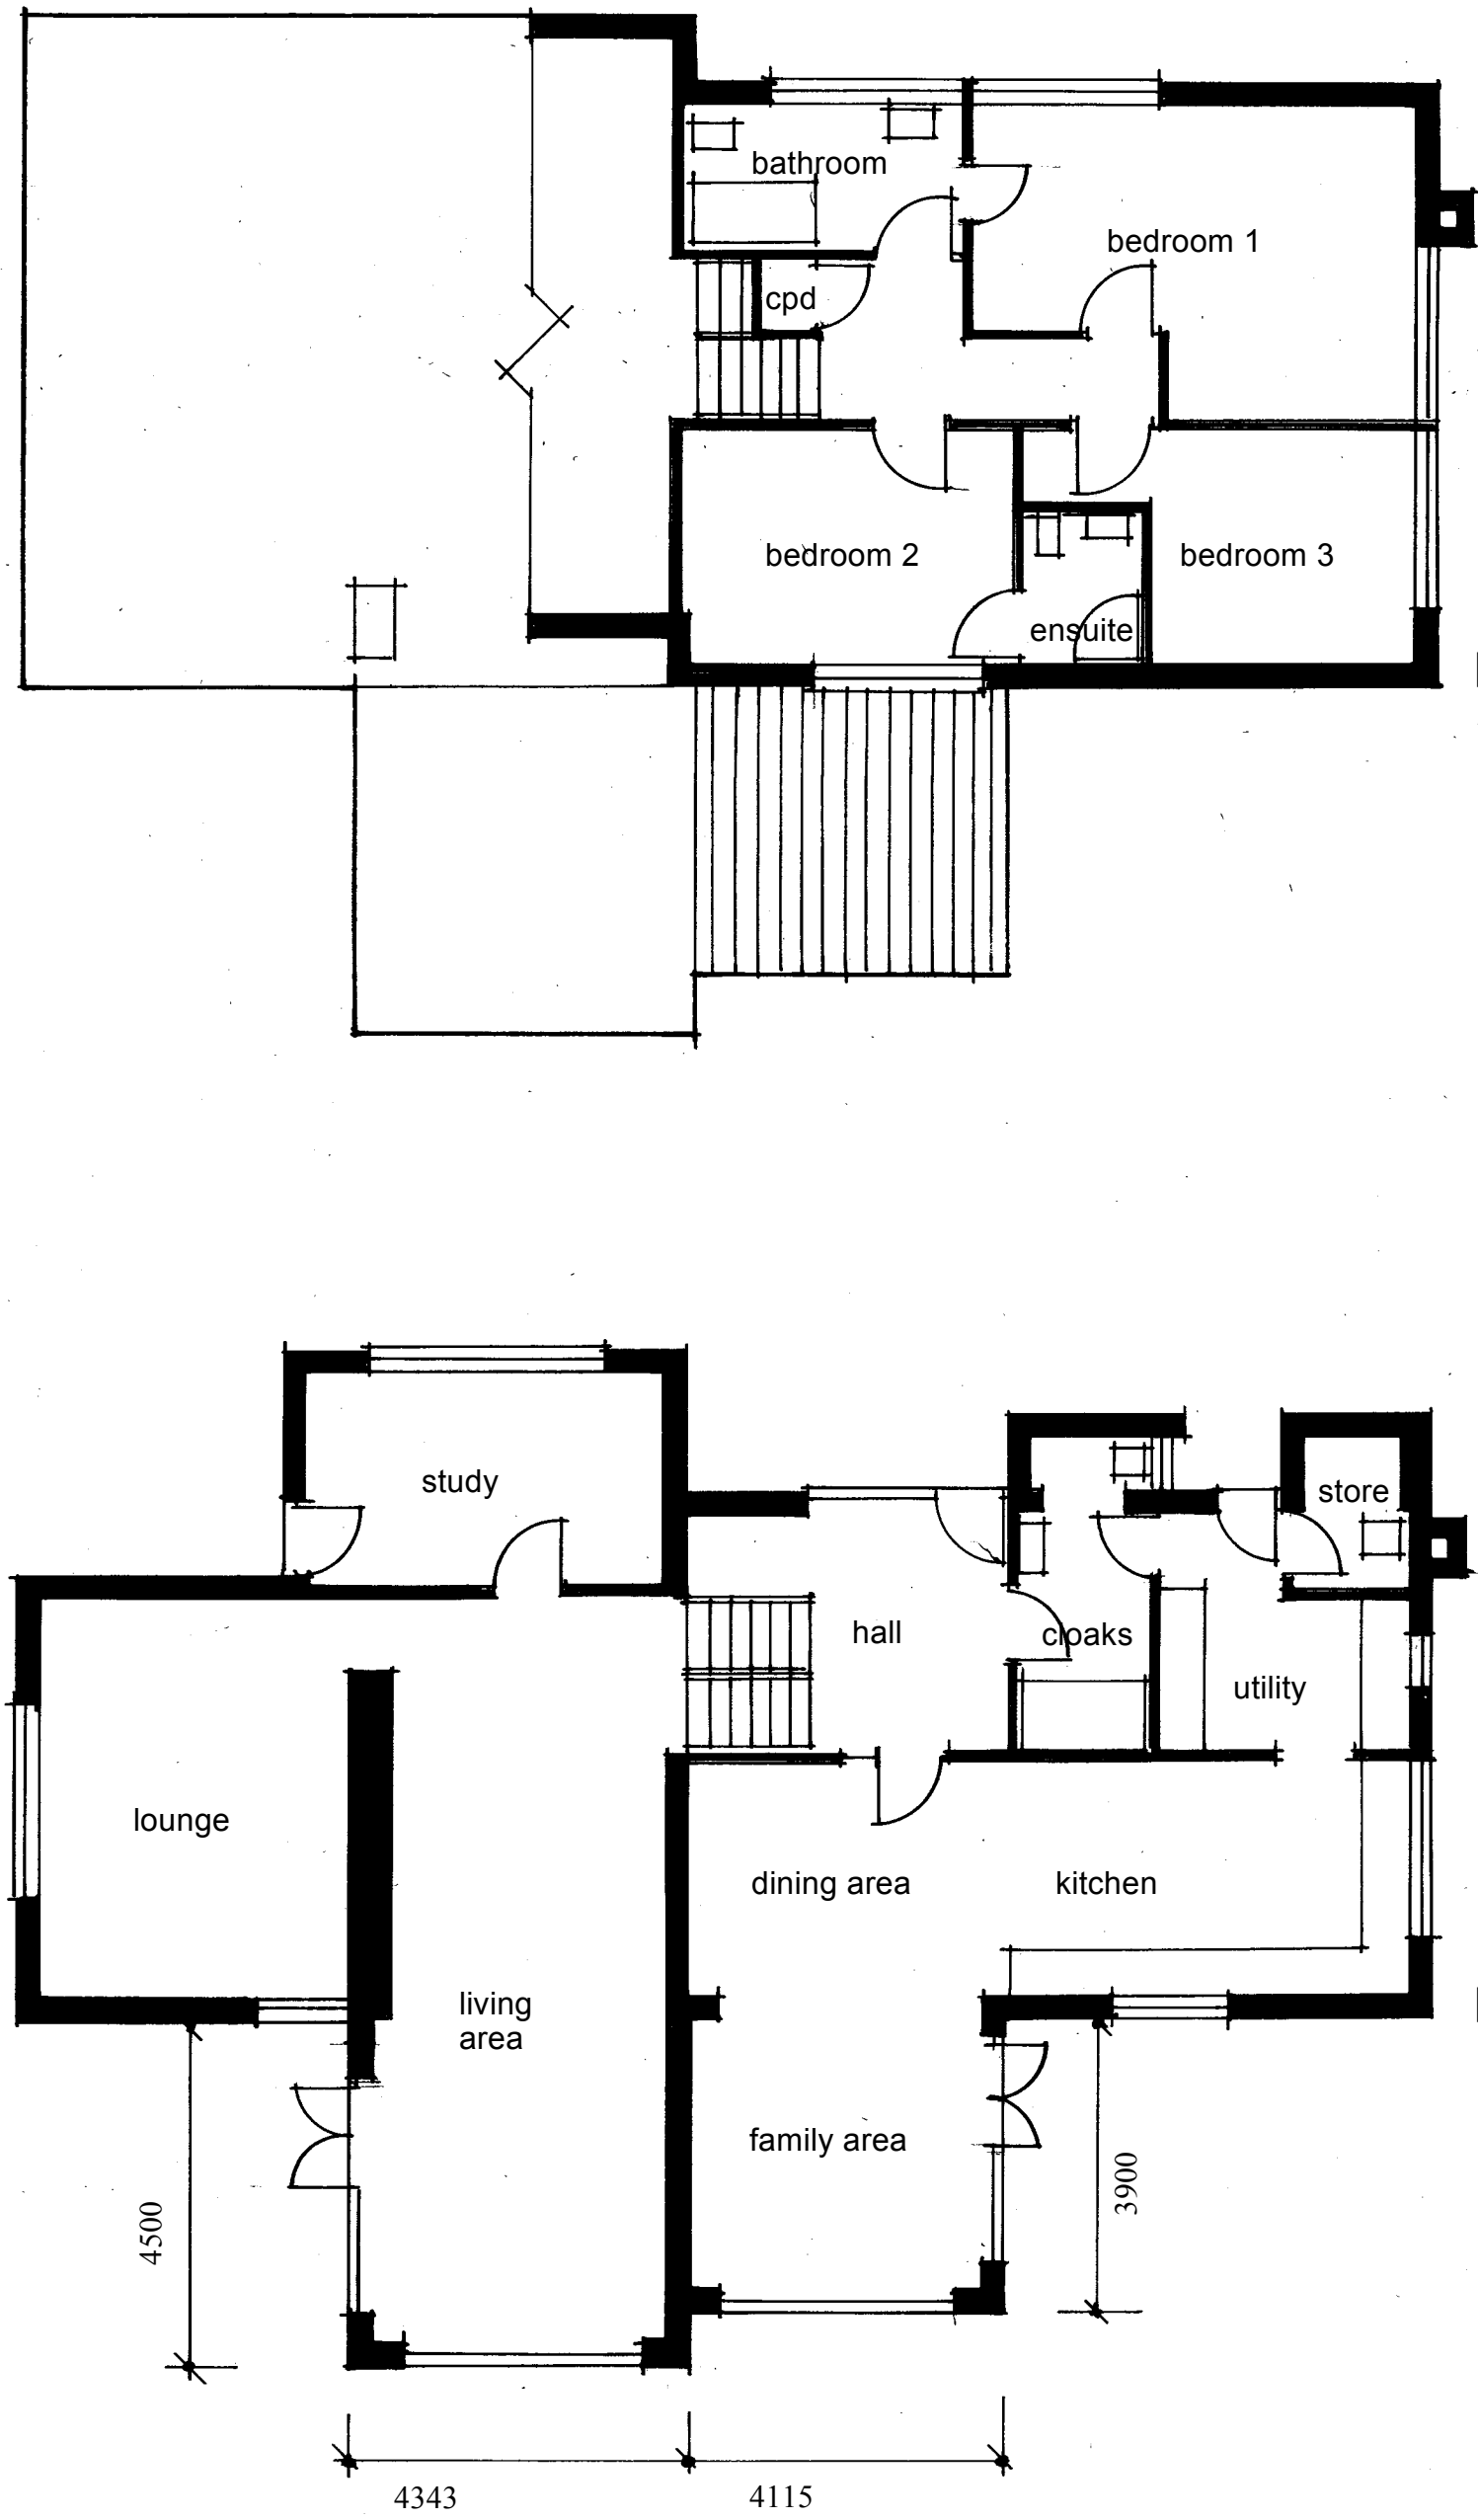

proposed first floor

proposed ground floor

DAWES
ASSOCIATES

proposed plans. scale 1.100

dwg.no. OV.003

the Old Vicarage

Draycott in the Moors . ST11 9RQ