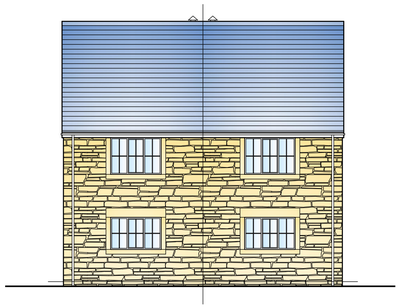

Proposed North East Elevation

Scale 1 : 100

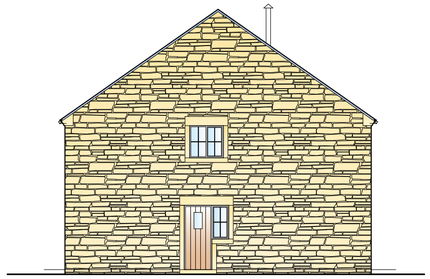

Proposed North West Elevation

Scale 1 : 100

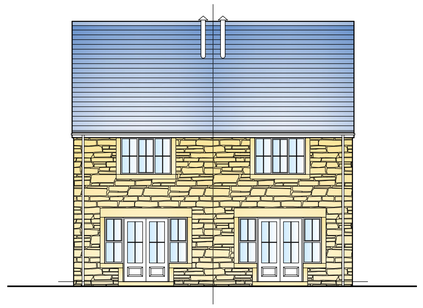

Proposed South West Elevation

Scale 1 : 100

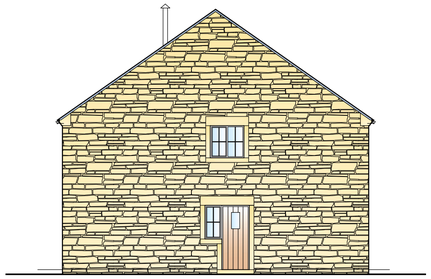

Proposed South East Elevation

Scale 1 : 100

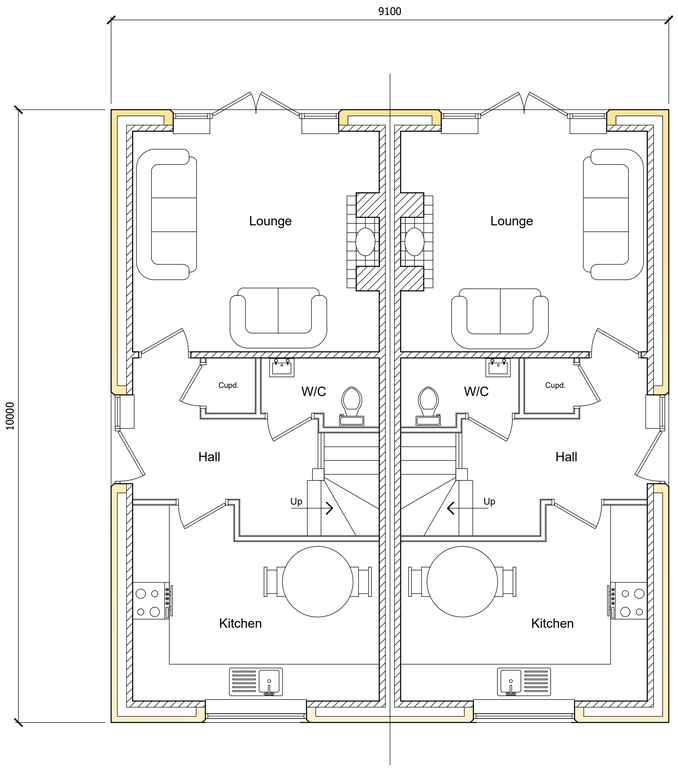

Proposed Ground Floor Plan

Scale 1 : 50

(Plots 1 to 8)

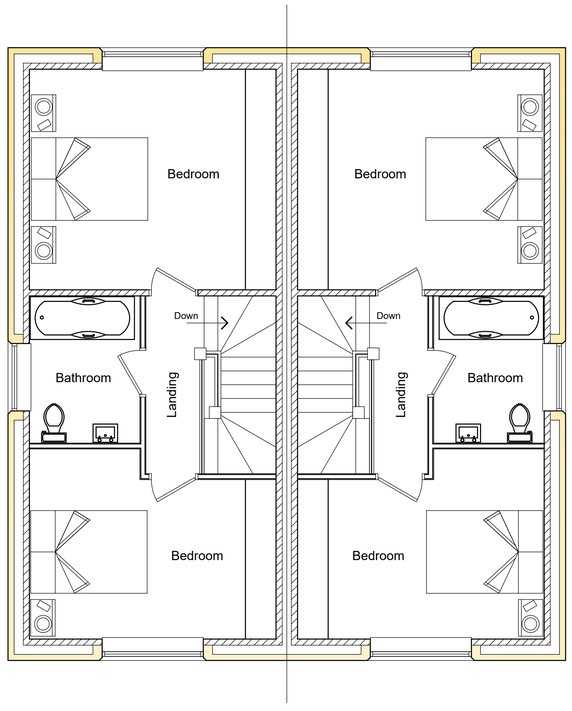

Proposed First Floor Plan

Scale 1 : 50

(Plots 1 to 8)

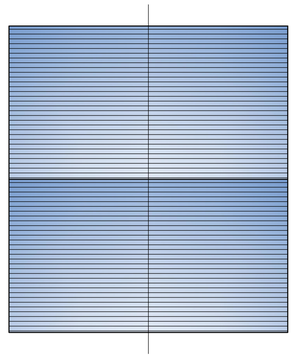

Proposed Roof Plan

Scale 1 : 100

(Plots 1 to 8)

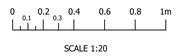

SCALE 1:20



SCALE 1:50

Rev.	Revision Description	Drn			Date

A.J.S.
Structural Design
62 Carter Street
Uttoxeter
Staffs. ST14 8EU
Tel: 01889 568056
Fax: 01889 569805

Client:

Mr R Oldham
Tearne Quarry, Hollington
Stoke-on-Trent, ST10 4HR

Title:

Proposed Residential Development:
Proposed Plans and Elevations for Plots 1 to 8

Drawn by:	Date:	Index No.:
AjS	March 2016	

Scales:

As Shown Paper Size A1

Drawing No:	Revision
A2561 - 003	