Proposed Detached Garage

(Plot 11)



North East Elevation

Scale 1 : 100

South East Elevation

Scale 1 : 100



South West Elevation

Scale 1 : 100

North West Elevation

Scale 1 : 100

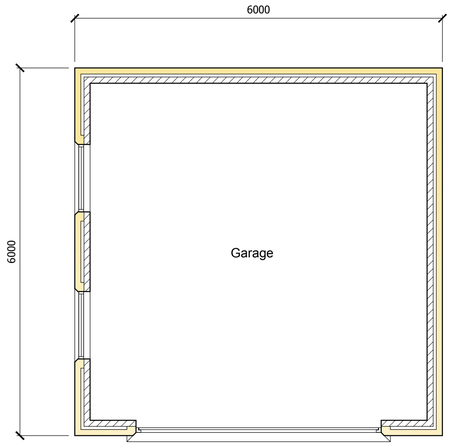

Garage Floor Plan

Scale 1 : 50

(Plot 11)

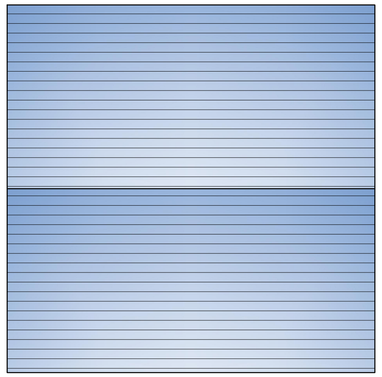

Garage Roof Plan

Scale 1 : 50

(Plot 11)

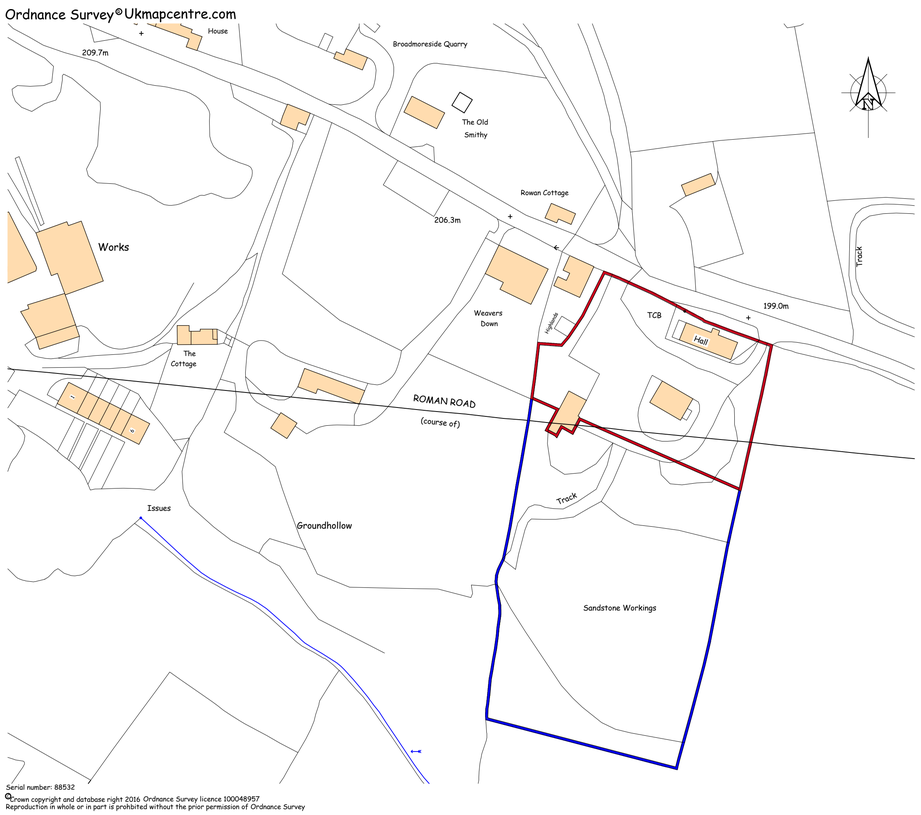

Location Plan

Scale 1 : 1250

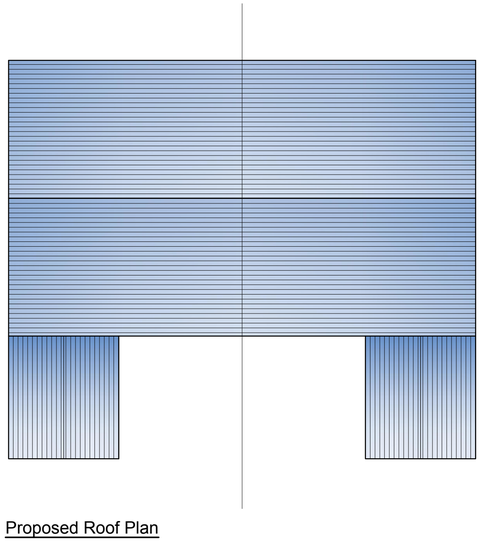

Proposed Roof Plan

Scale 1 : 100

(Plots 9 & 10)

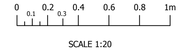

SCALE 1:20



SCALE 1:50

Rev.	Revision Description	Drn			Date
B	Location Plan revised.	BSAS			29/04/2016
A	Location Plan revised.	JG			01/04/2016

A.J.S.
Structural Design
62 Carter Street
Uttoxeter
Staffs. ST14 8EU
Tel: 01889 568056
Fax: 01889 569805

Client:

Mr R Oldham
Tearne Quarry, Hollington
Stoke-on-Trent, ST10 4HR

Title:

Proposed Residential Development:
Proposed Garage Plan & Elevations (Plot 11),
Roof Plan (Plot 9 & 10) and Location Plan

Drawn by:	Date:	Index No.:
JG	April 2016	

Scales: As Shown Paper Size A1

Drawing No: A2561 - 006

Revision: B