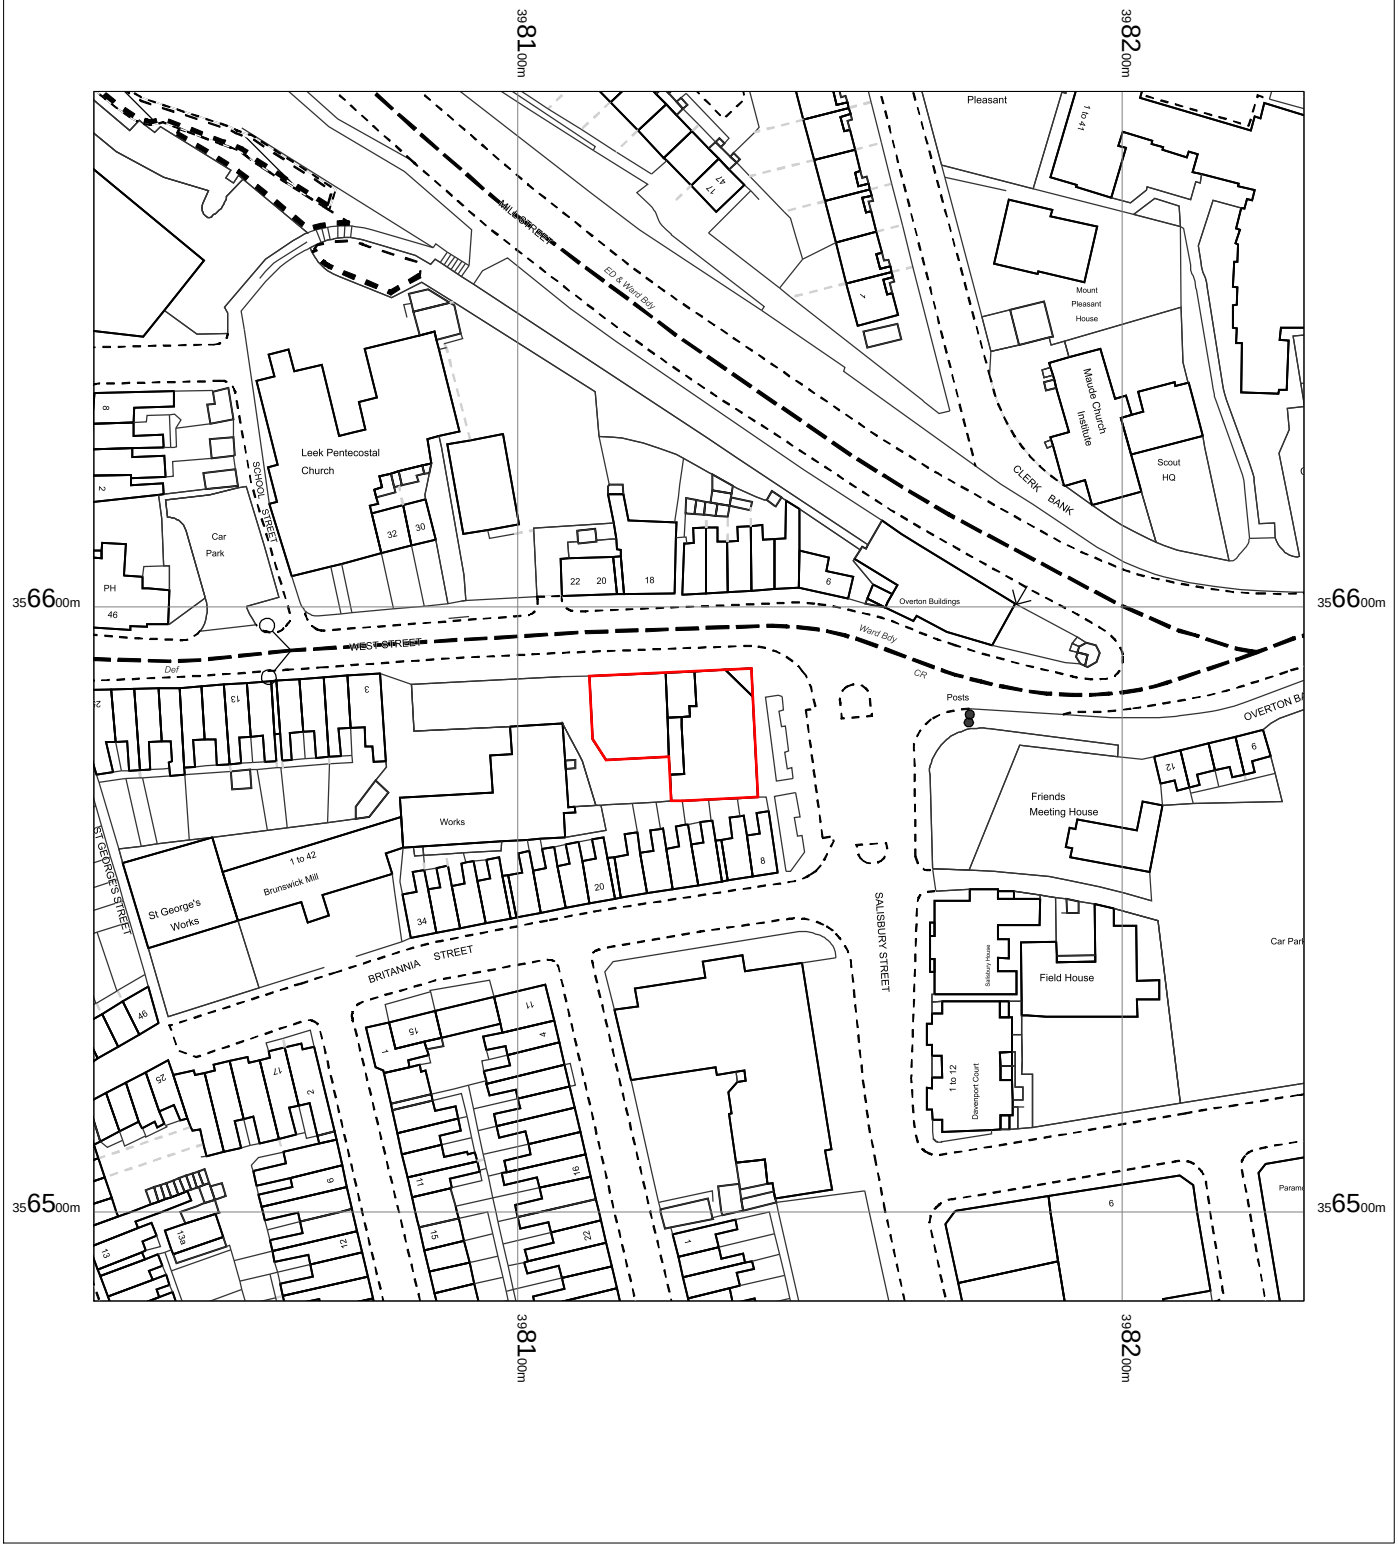


Co-op
West Street
Leek
ST13 8AF

OS MasterMap 1250/2500/10000 scale
23 September 2016, ID: BW1-00563055
www.blackwellmapping.co.uk

1:1250 scale print at A4, Centre: 398130 E, 356585 N

©Crown Copyright and database rights 2016 OS 100019980

Data

BLACKWELL'S
www.blackwellmapping.co.uk
TEL: 0113 245 2623
maps.leeds@blackwell.co.uk