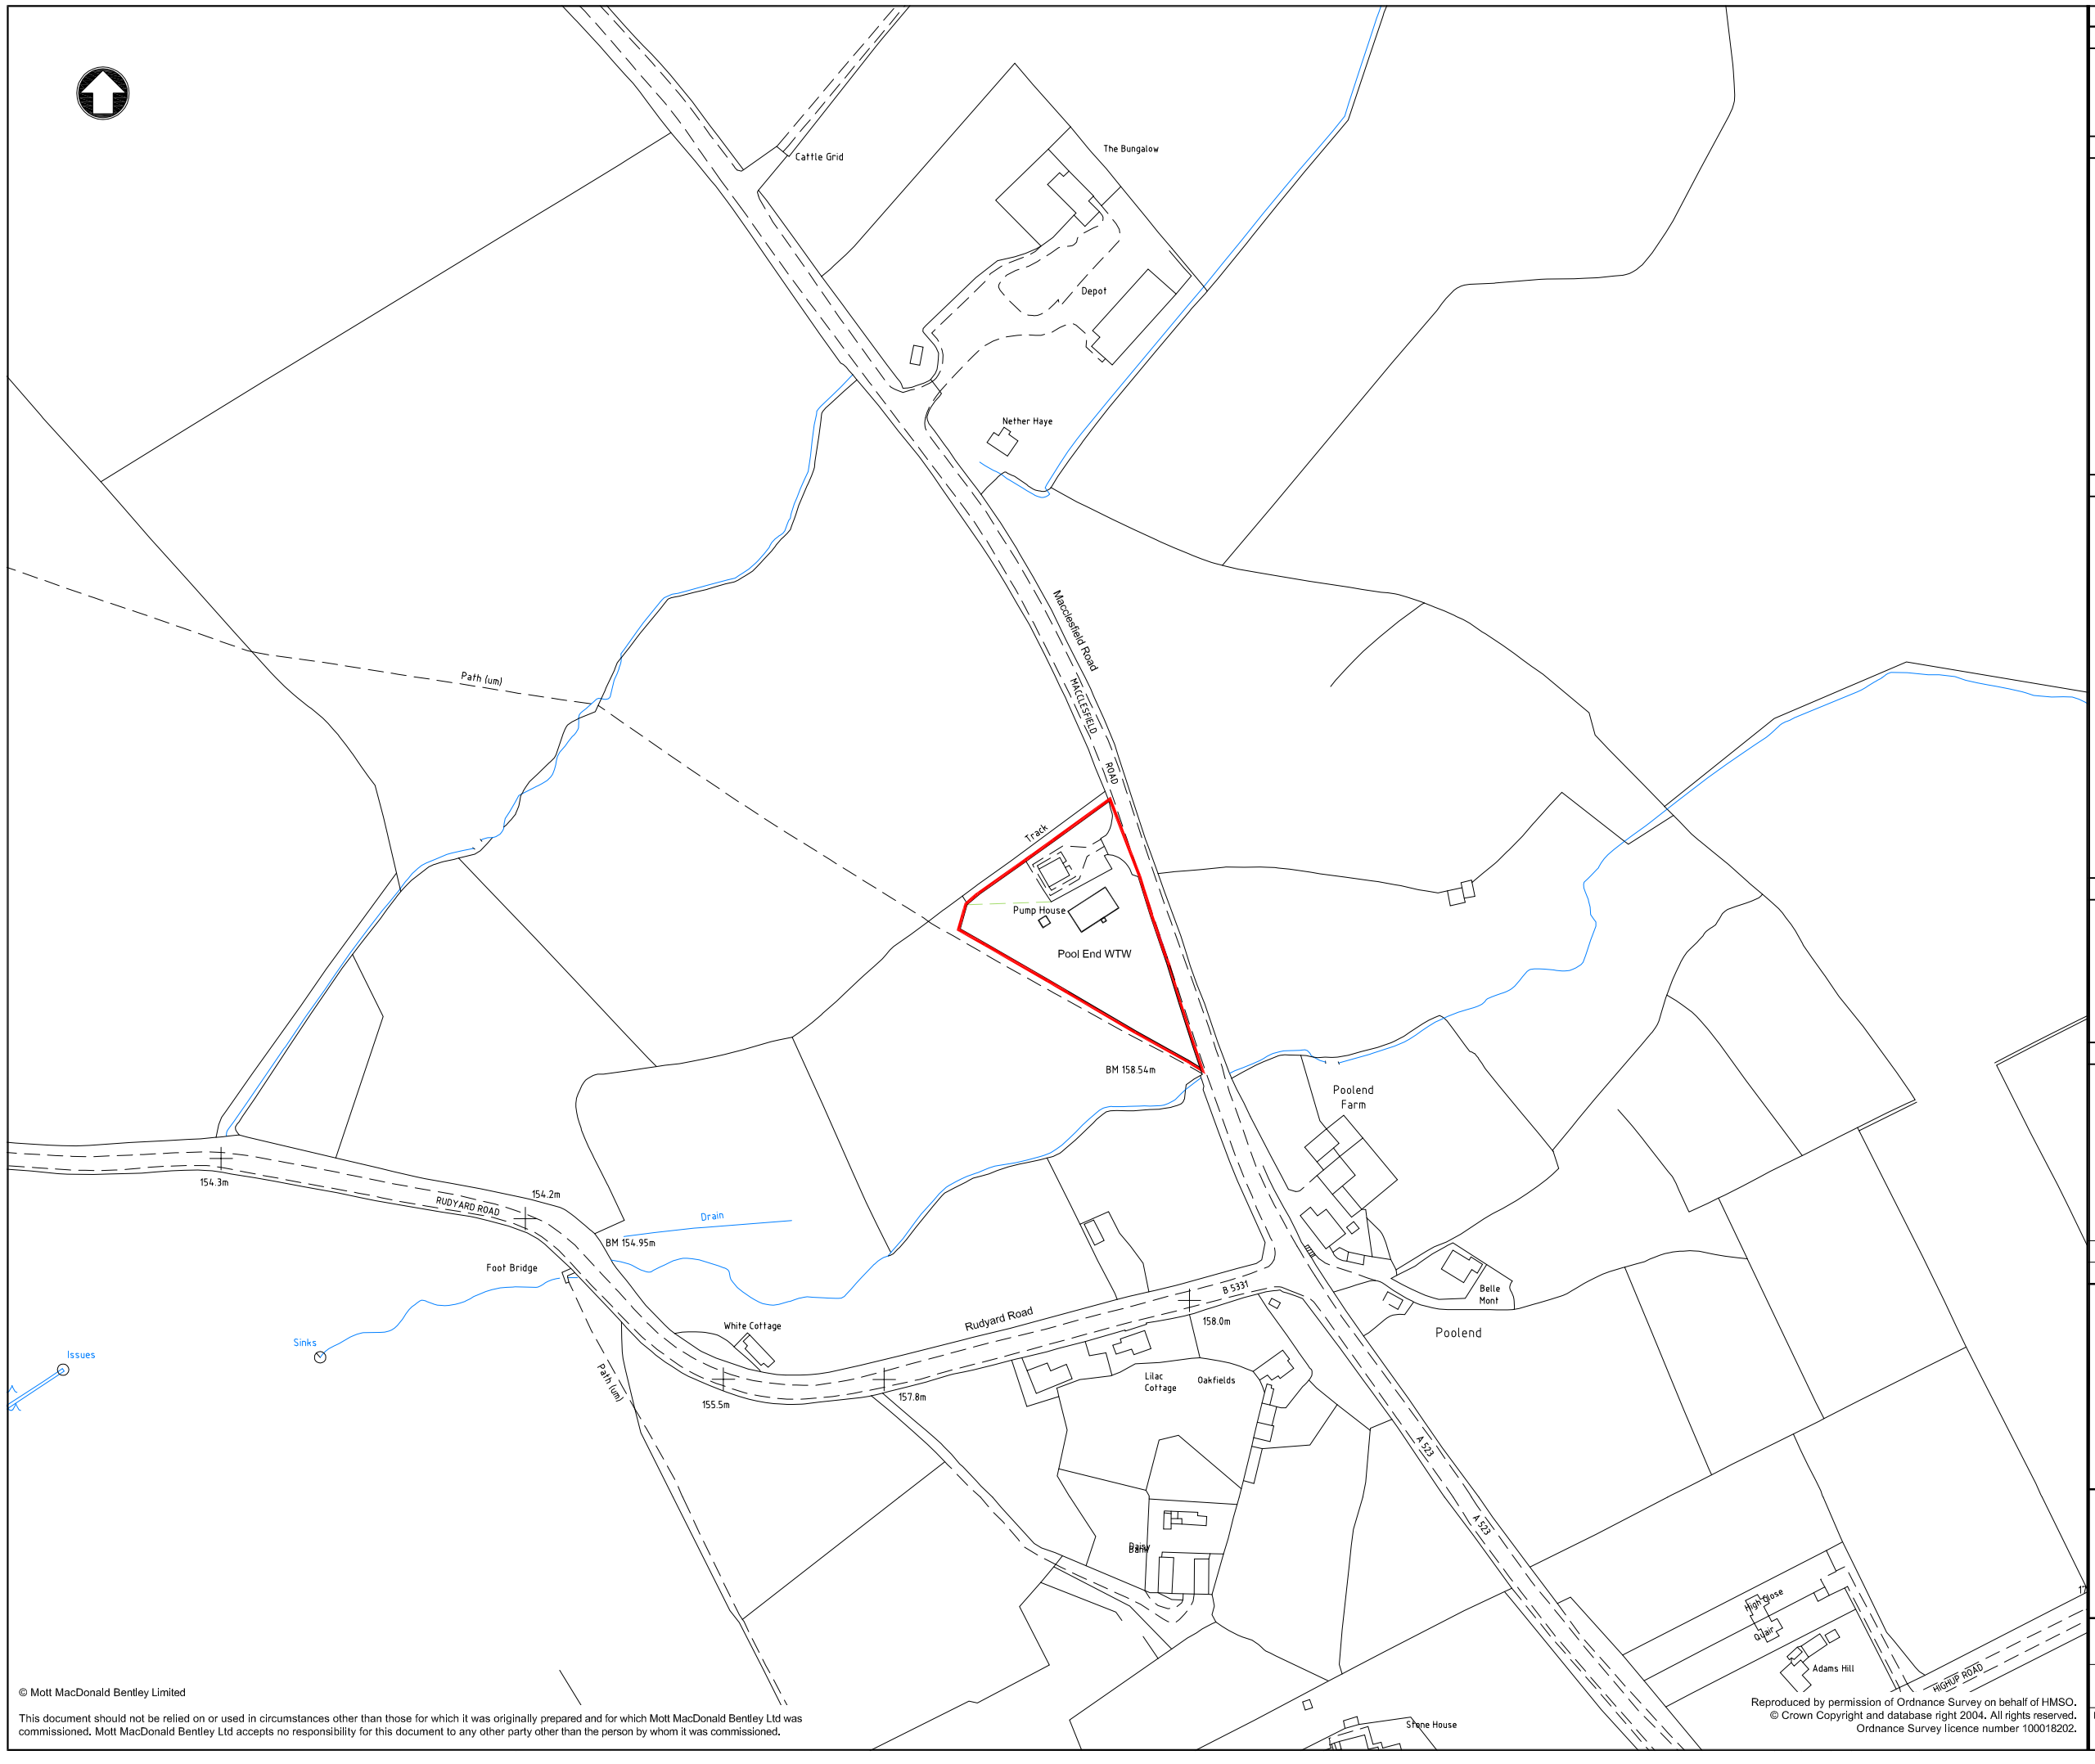


© Mott MacDonald Bentley Limited

This document should not be relied on or used in circumstances other than those for which it was originally prepared and for which Mott MacDonald Bentley Ltd was commissioned. Mott MacDonald Bentley Ltd accepts no responsibility for this document to any other party other than the person by whom it was commissioned.

Reproduced by permission of Ordnance Survey on behalf of HMSO.
© Crown Copyright and database right 2004. All rights reserved.
Ordnance Survey licence number 100018202.

Purpose of issue	Legal

Significant risks (Health, Safety and Environmental)

Notes

1. This drawing to be read in conjunction with all relevant drawings as listed below.
2. All dimensions are shown in millimetres (mm), unless noted otherwise.
3. All levels are shown in metres (m) relative to AOD, unless noted otherwise.
4. No dimensions are to be scaled from this drawing.
5. Refer to QES summary, Design Hazard Elimination and Management Record (DHEMR) and Environmental Risk Assessment for further details of residual risks.

Key to symbols

- Planning Application

Reference drawings

A6W11303-CA00021 Final Proposed Layout
A6W11303-CA00042 Existing Site GA
A6W11303-PA00101 Proposed Temporary Works GA
A6W11303-PA00121 Filter Building Elevations
A6W11303-PA00122 Borehole Kiosk Elevations
A6W11303-PT00103 Treatment Building Elevations

Scale reference

1:1250 0 62.5m 125m

Rev	Date	Description	Author	T. Chk	B.Chk	App'd
A	24/08/16	First Issue	GN	DF	-	RW

SEVERN TRENT WATER
MMB Mott MacDonald Bentley Limited

One Supply Chain - Non-Infrastructure Delivery Team

Telephone - 01952 468210
Facsimile - 01952 468211
E-mail - info@mm-b.co.uk
Website - www.mm-b.co.uk

Lamledge Lane,
Shifnal,
Shropshire,
TF11 8SD

Title

Poolend BPS
Planning Application
Site Location Plan

Site Address :	Pool End BPS, Macclesfield Road, Pool End, Leek. ST13 8SG.		
OS Grid Ref :	SJ965582	Site FLOC ID :	
Scale at A1 1:1250	MMB File Ref: A6W11303-PA00100 Site Location Plan		
	File Location: pw:\\...\P Contracts\PH34 - Pool End GW		
Drawing No A6W11303-PA00100	Rev A	Status LEG	