
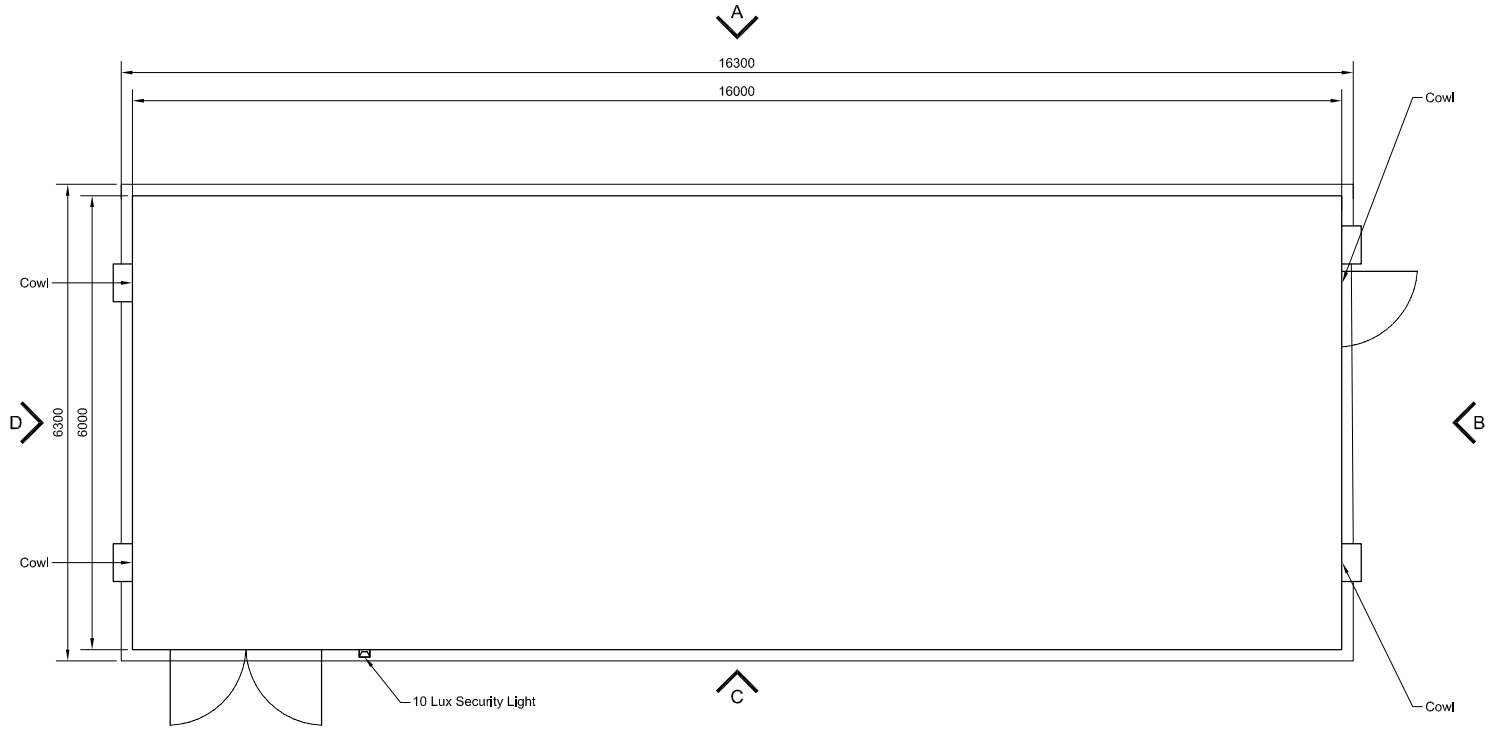



Plan on Treatment Kiosk

1:50

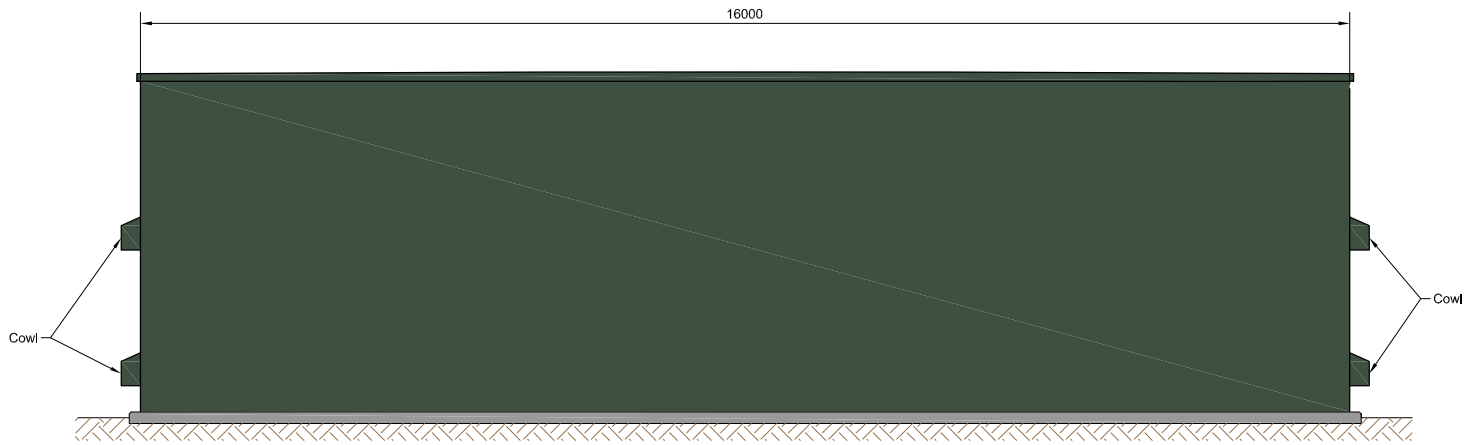


North Elevation (A)

1:50

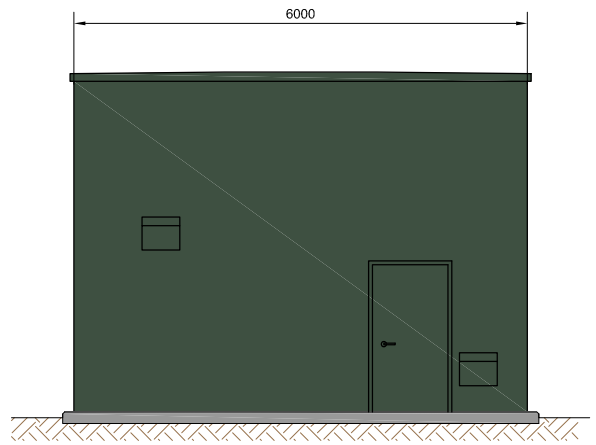


East Elevation (B)

1:50

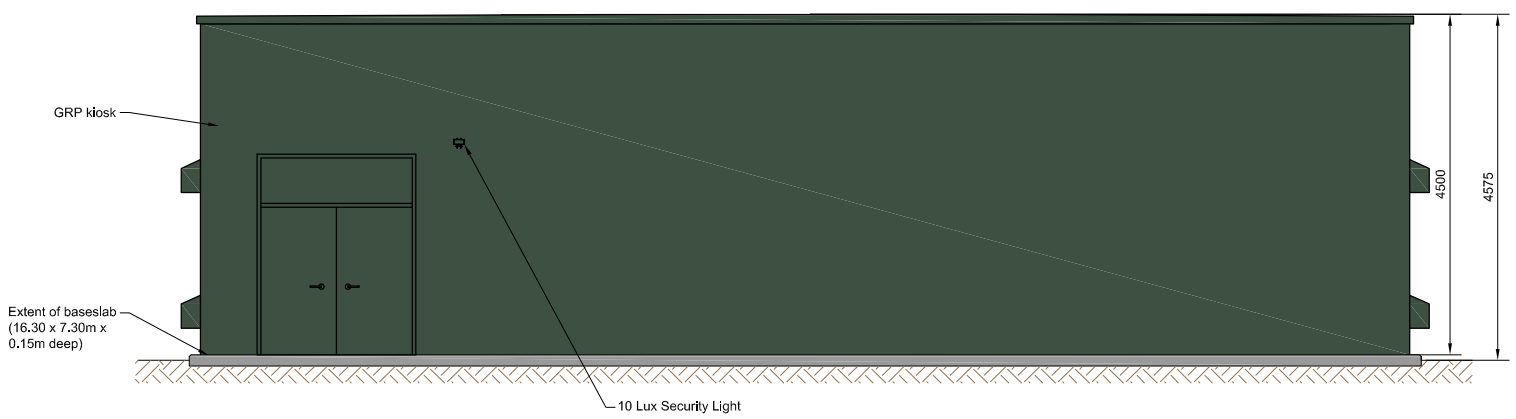

South Elevation (C)

1:50

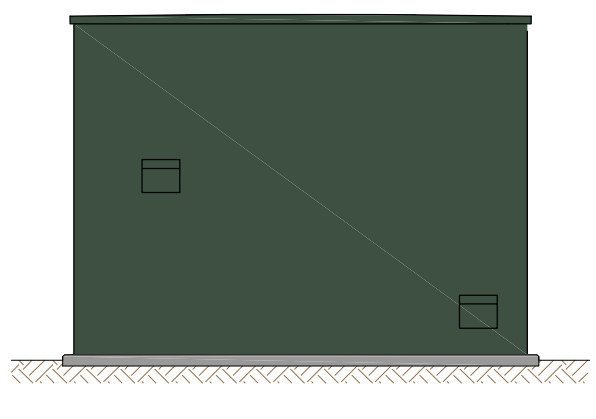

West Elevation (D)

1:50

© Mott MacDonald Bentley Limited

This document should not be relied on or used in circumstances other than those for which it was originally prepared and for which Mott MacDonald Bentley Ltd was commissioned. Mott MacDonald Bentley Ltd accepts no responsibility for this document to any other party other than the person by whom it was commissioned.

Purpose of issue	Legal

Significant risks (Health, Safety and Environmental)

RESIDUAL RISK ASSESSMENT
Wherever possible, risk is designed-out of this proposal during the design process. Where this is not possible, the risk will be minimised and any residual risk will be noted and indicated by the symbol.

Notes

1. This drawing to be read in conjunction with all relevant drawings as listed below.
2. All dimensions are shown in millimetres (mm), unless noted otherwise.
3. All levels are shown in metres (m) relative to AOD, unless noted otherwise.
4. No dimensions are to be scaled from this drawing.
5. Refer to QES summary, Design Hazard Elimination and Management Record (DHEMR) and Environmental Risk Assessment for further details of residual risks.
6. Kiosk Colour: Holly Green BS4800: Code 14-C-39

Key to symbols

Reference drawings

A6W11303-CA00021 Final Proposed Layout
A6W11303-CA00042 Existing Site GA
A6W11303-PA00100 Site Location Plan
A6W11303-PA00101 Proposed Temporary Works GA
A6W11303-PA00122 Borehole Kiosk Elevations
A6W11303-PT00103 Treatment Building Elevations

Scale reference

1:50 0 2.5m 5m

Rev	Date	Description	Author	T. Chk	B.Chk	App'd
A	05/09/16	First Issue	GN	DF	-	RW

SEVERN TRENT WATER
MMB Mott MacDonald Bentley Limited

One Supply Chain - Non-Infrastructure Delivery Team

Telephone - 01952 468210
Facsimile - 01952 468211
E-mail - Info@mm-b.co.uk
Website - www.mm-b.co.uk

Lamledge Lane,
Shifnal,
Shropshire,
TF11 8SD

Title
Poolend BPS
Planning Application
Poolend Filtration Kiosk Elevations

Site Address:	Poolend BPS, Macclesfield Road, Poolend, Leek, ST13 8SG
OS Grid Ref:	SJ965582
Scale at A1 1:50	MMB File Ref: A6W11303-PA00121 Filter Buildings Elevations
	File Location: pw:\\...\P Contracts\PH34 Pool End GW
Drawing No A6W11303-PA00121	Rev A / Status LEG