
PDF Created with deskPDF PDF Writer - Trial :: http://www.docudesk.com

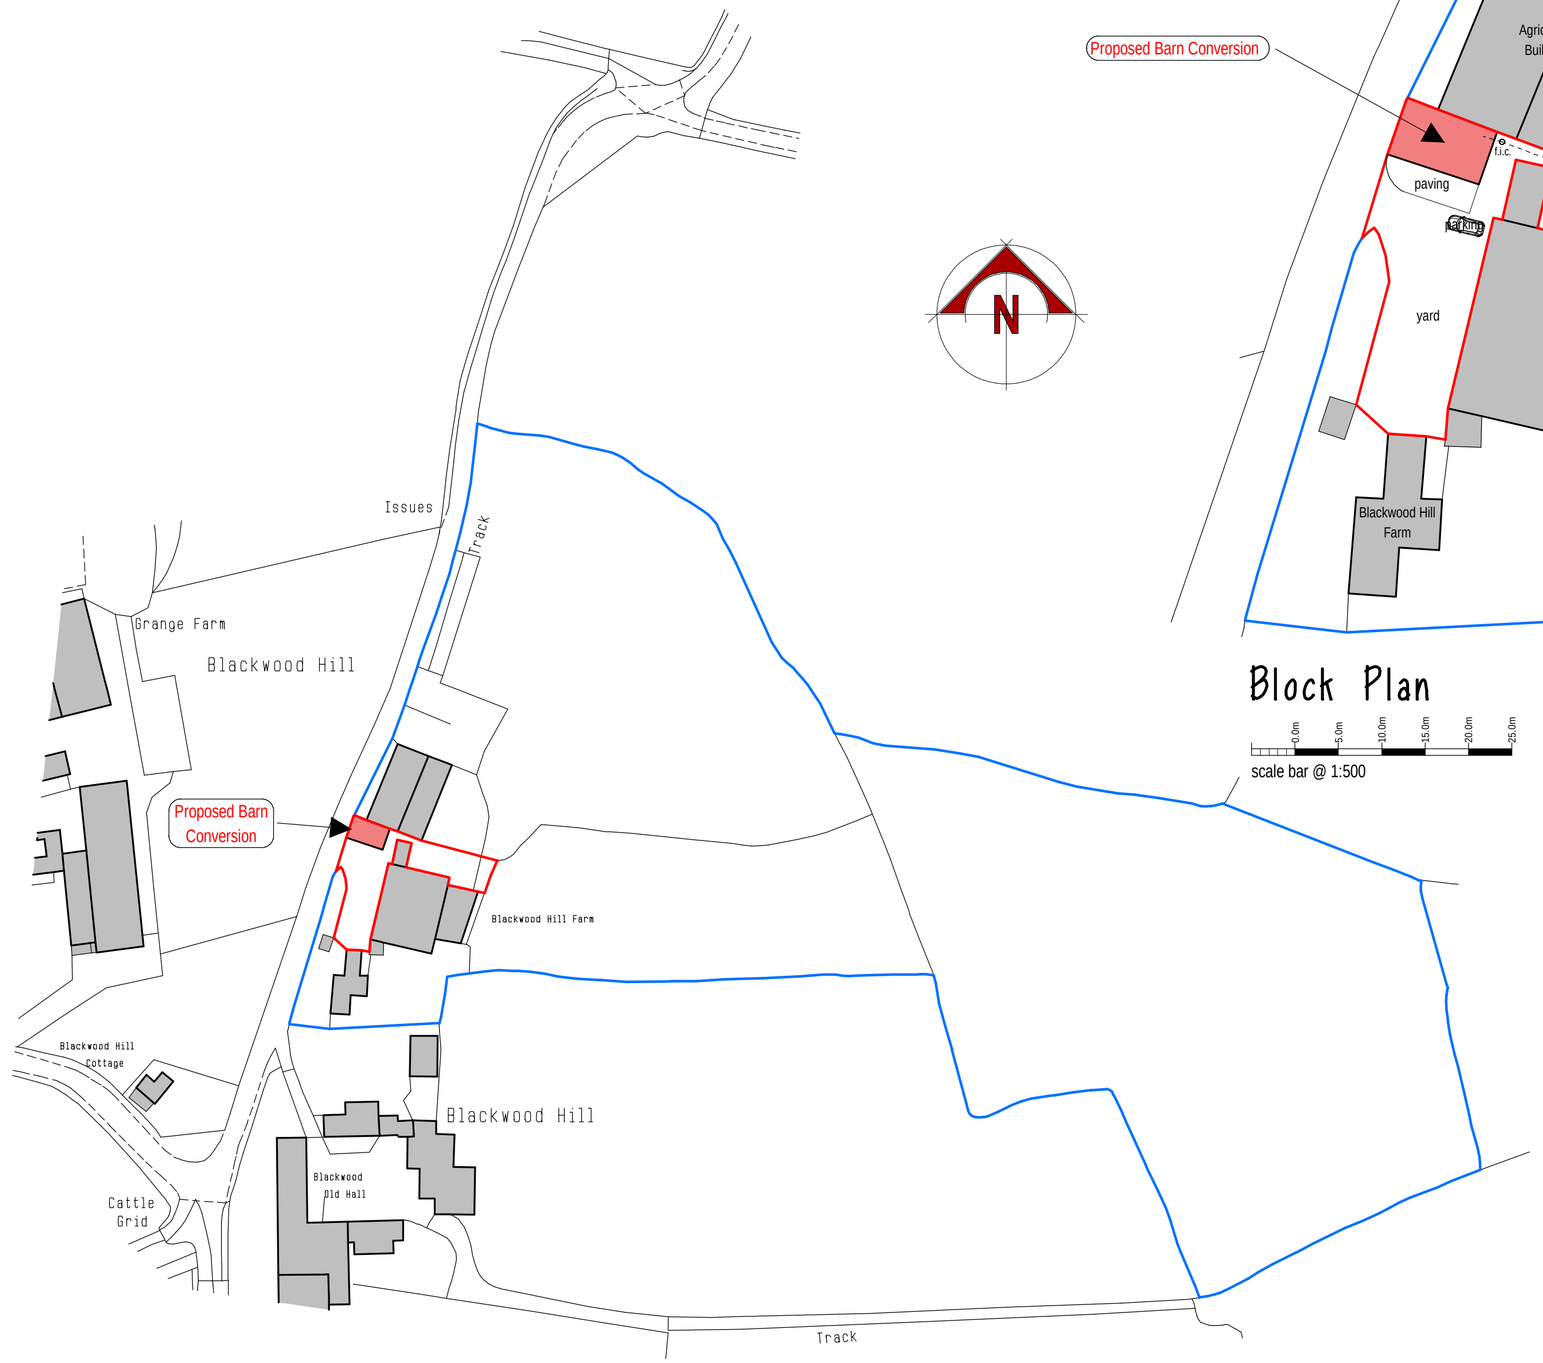

Ordnance Survey, (c) Crown Copyright 2010. All rights reserved. Licence number 100020449

Location Plan

0.0m 10.0m 20.0m 30.0m 40.0m 50.0m

scale bar @ 1:1250

Block Plan

0.0m 5.0m 10.0m 15.0m 20.0m 25.0m

scale bar @ 1:500

Ms L. Worthington

PROPOSED CONVERSION OF OUTBUILDING TO HOLIDAY LET AT BLACKWOOD HILL FARM, GRATTON, STAFFS MOORLAND, ST9 9AH.

PLANNING PROPOSAL

LOCATION AND BLOCK PLANS

Date	Sheet	Scale
JANUARY 2010	A2	1:1250, 1:500
Drg No.	Rev.	Drawn
2009-1691-03	-	RG

SAMMONS Architectural LIMITED
Chartered Institute of Architectural Technologists

10 Cawdry Buildings, Fountain Street, Leek. ST13 6JP
Telephone + Fax 01538 386002
E-mail: info@sammonsltd.co.uk

This drawing is copyright. Do not scale.
All dimensions must be checked prior to commencement.