
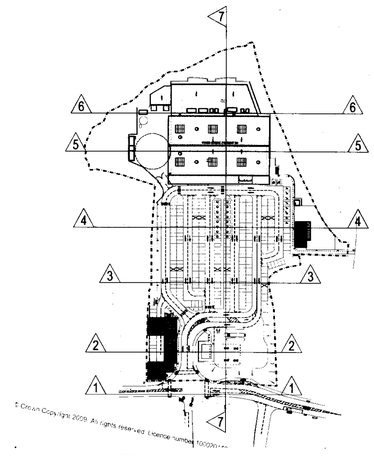


KEY PLAN (NTS)


© 2009 Inspire Design Ltd

Drawn By:- NS Checked By:- AP

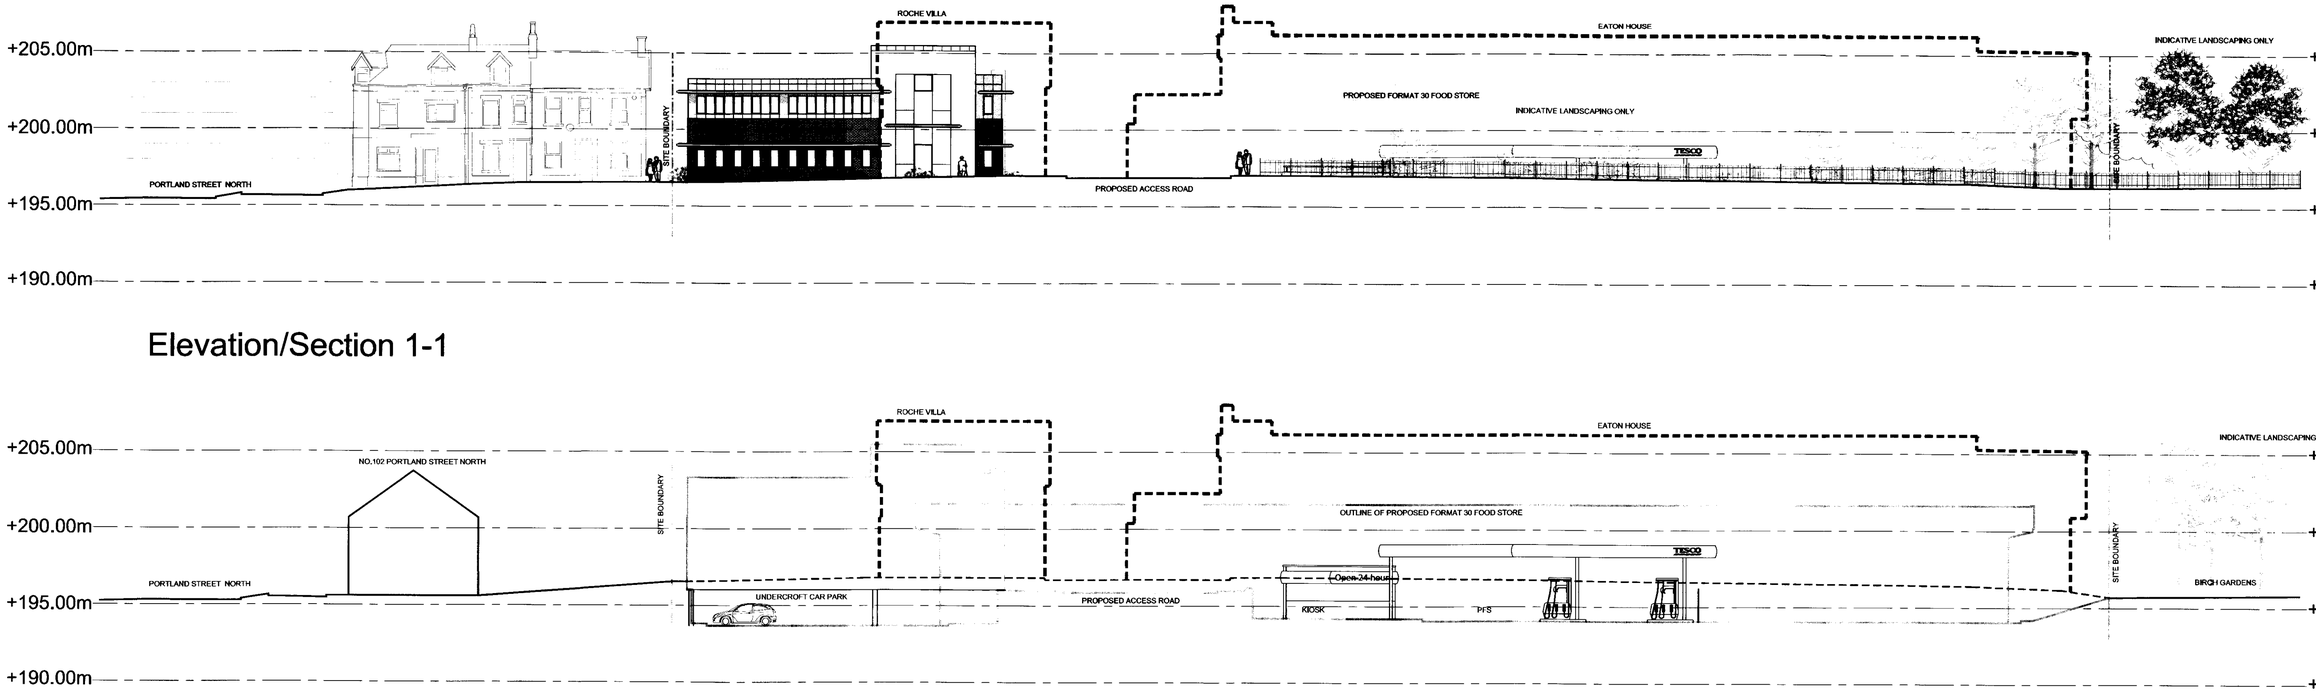

Elevation/Section 1-1

Section 2-2

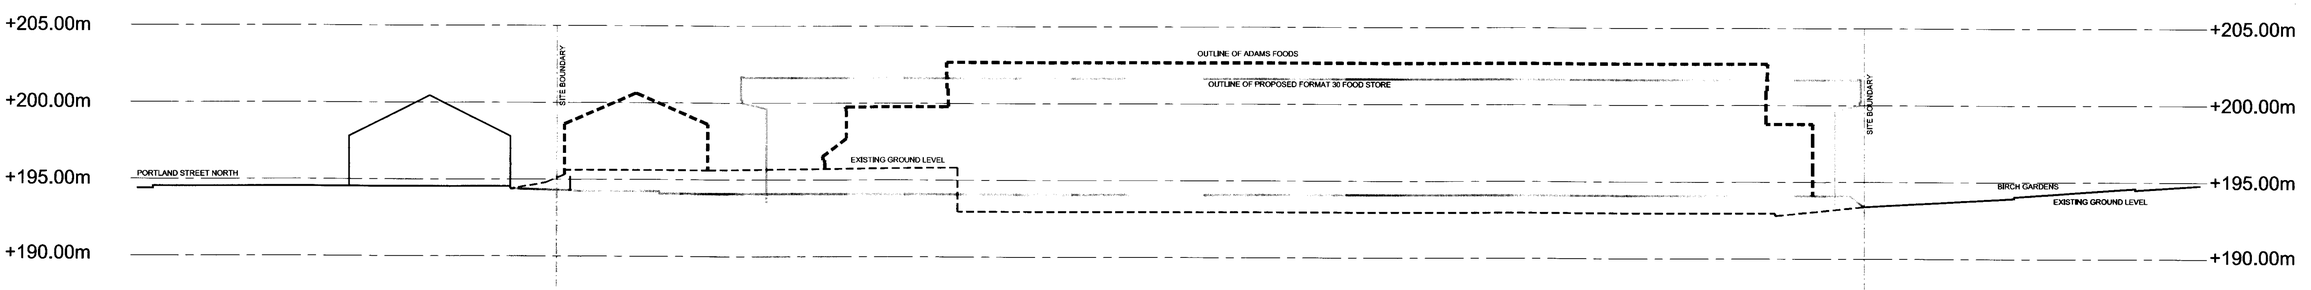

Section 3-3

TESCO - BUXTON ROAD, LEEK

EXISTING & PROPOSED SITE SETIONS

Project Dwg Title

09677 AP08-A

Job No Dwg No

23.12.09 1:200 @A1 1:400 @A3

Date Scale

inspire architecture
2 Ty Nant Court
Morganstown
Cardiff CF15 8LW
T:- 029 2022 7926
F:- 029 2081 0440