
120844 Sainsbury's Leek

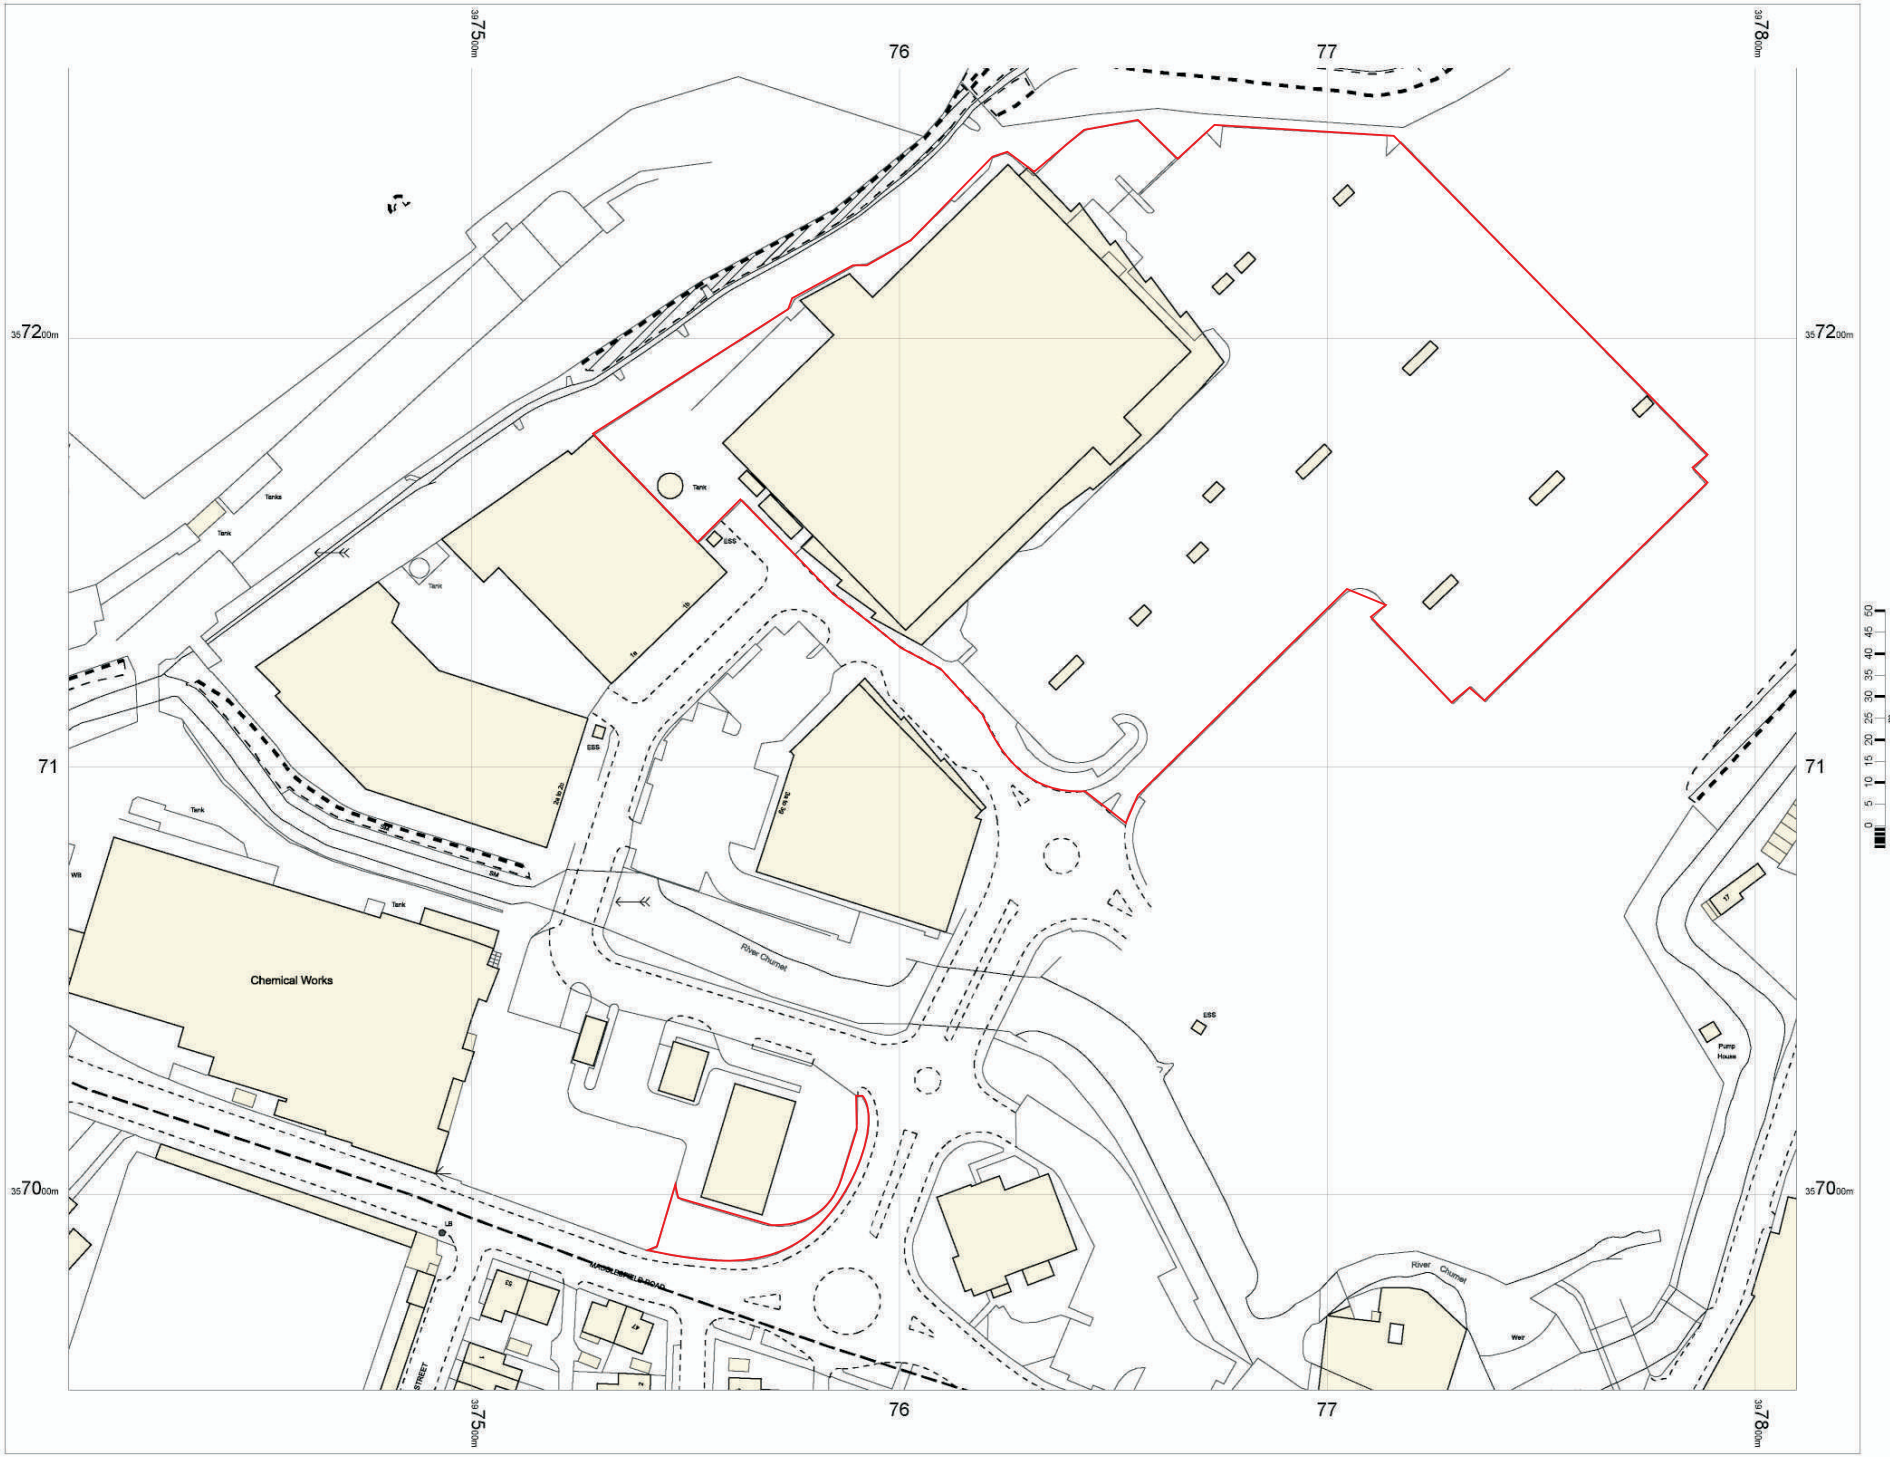

OS MasterMap 1250/2500/10000 scale
15 September 2016, ID: CM-00561183
www.centremapslive.co.uk

1:1250 scale print at A3, Centre: 397608 E, 357109 N

©Crown Copyright and database rights 2016 OS 100019980

Sign Specialists