
394700m 394800m 394900m 395000m 395100m 395200m 395300m 395400m 395500m 395600m

360100m 360000m 359900m 359800m 359700m 359600m 359500m

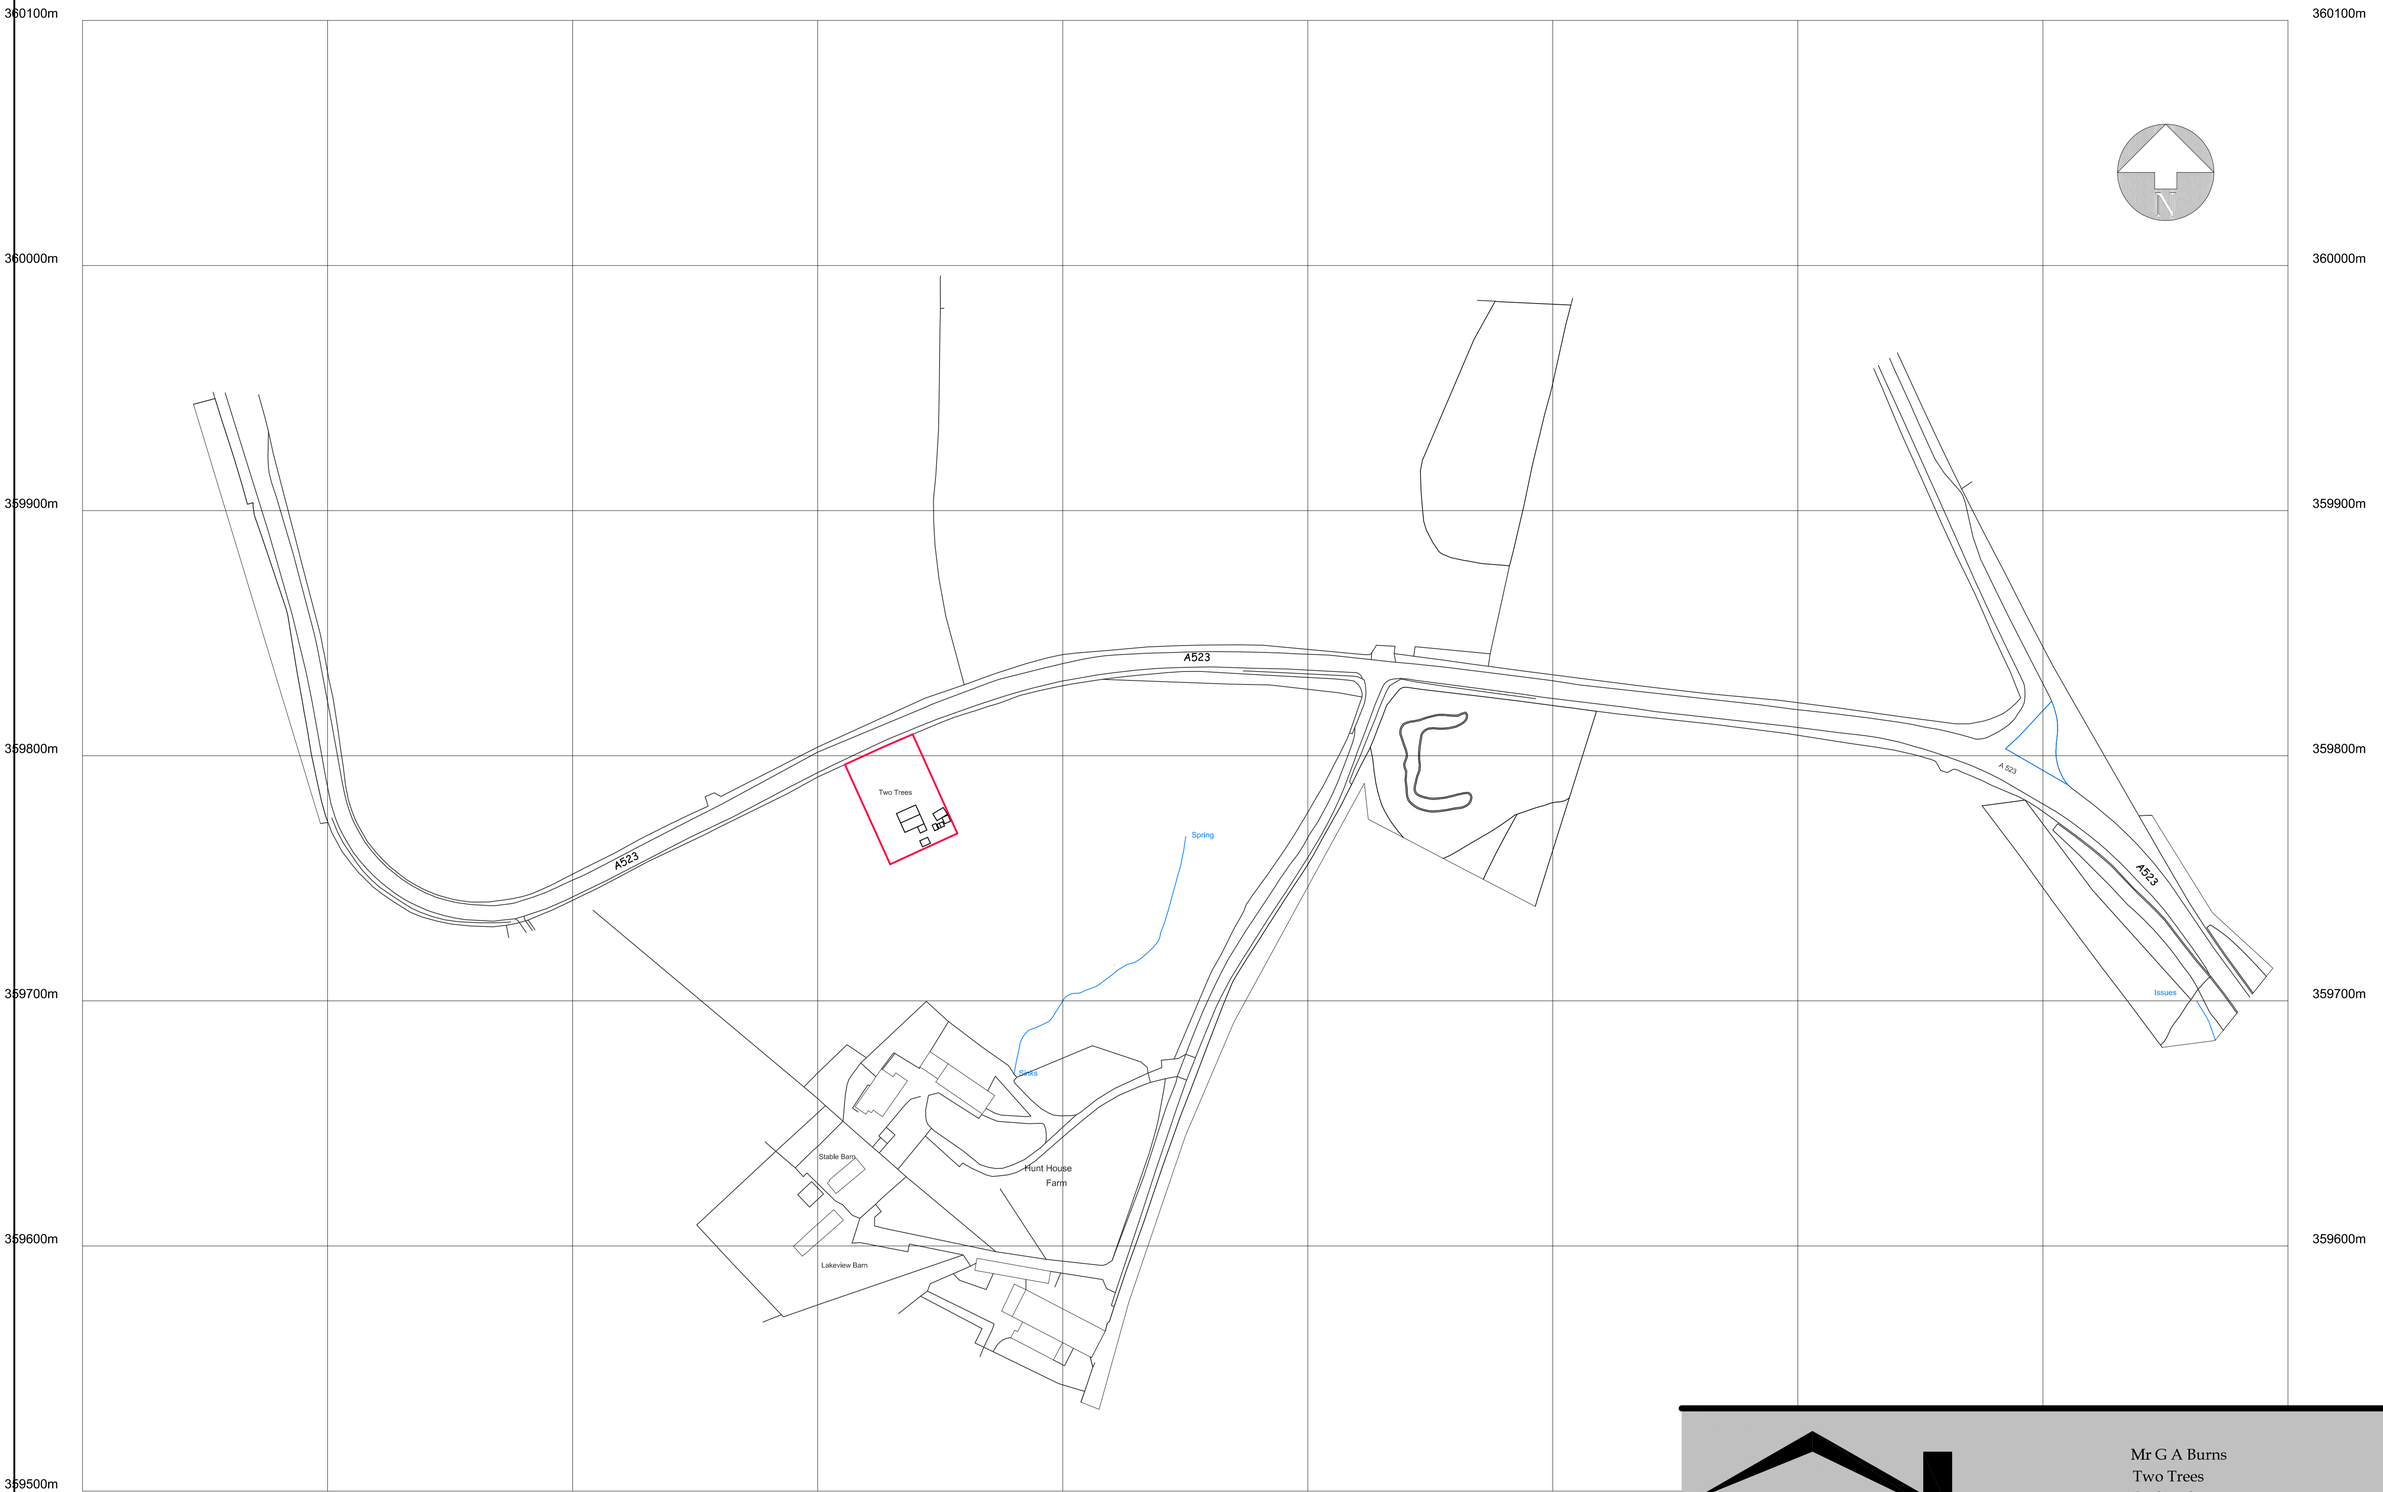

©Crown Copyright and database rights 2016 OS 100019980

LOCATION PLAN (Scale 1/1250)

Nigel Forrester MCIOB
Building Design Services

ILETT HOUSE, SMITHY BANK, ALTON, STAFFS, ST10 4AD
TEL 01538 702164

www.nigelforrester.co.uk

Mr G A Burns
Two Trees
Rudyard
Leek
Staffordshire
ST13 8PP

Location Plan
Drawing No 16/507/05
Scale 1/1250 @ A1