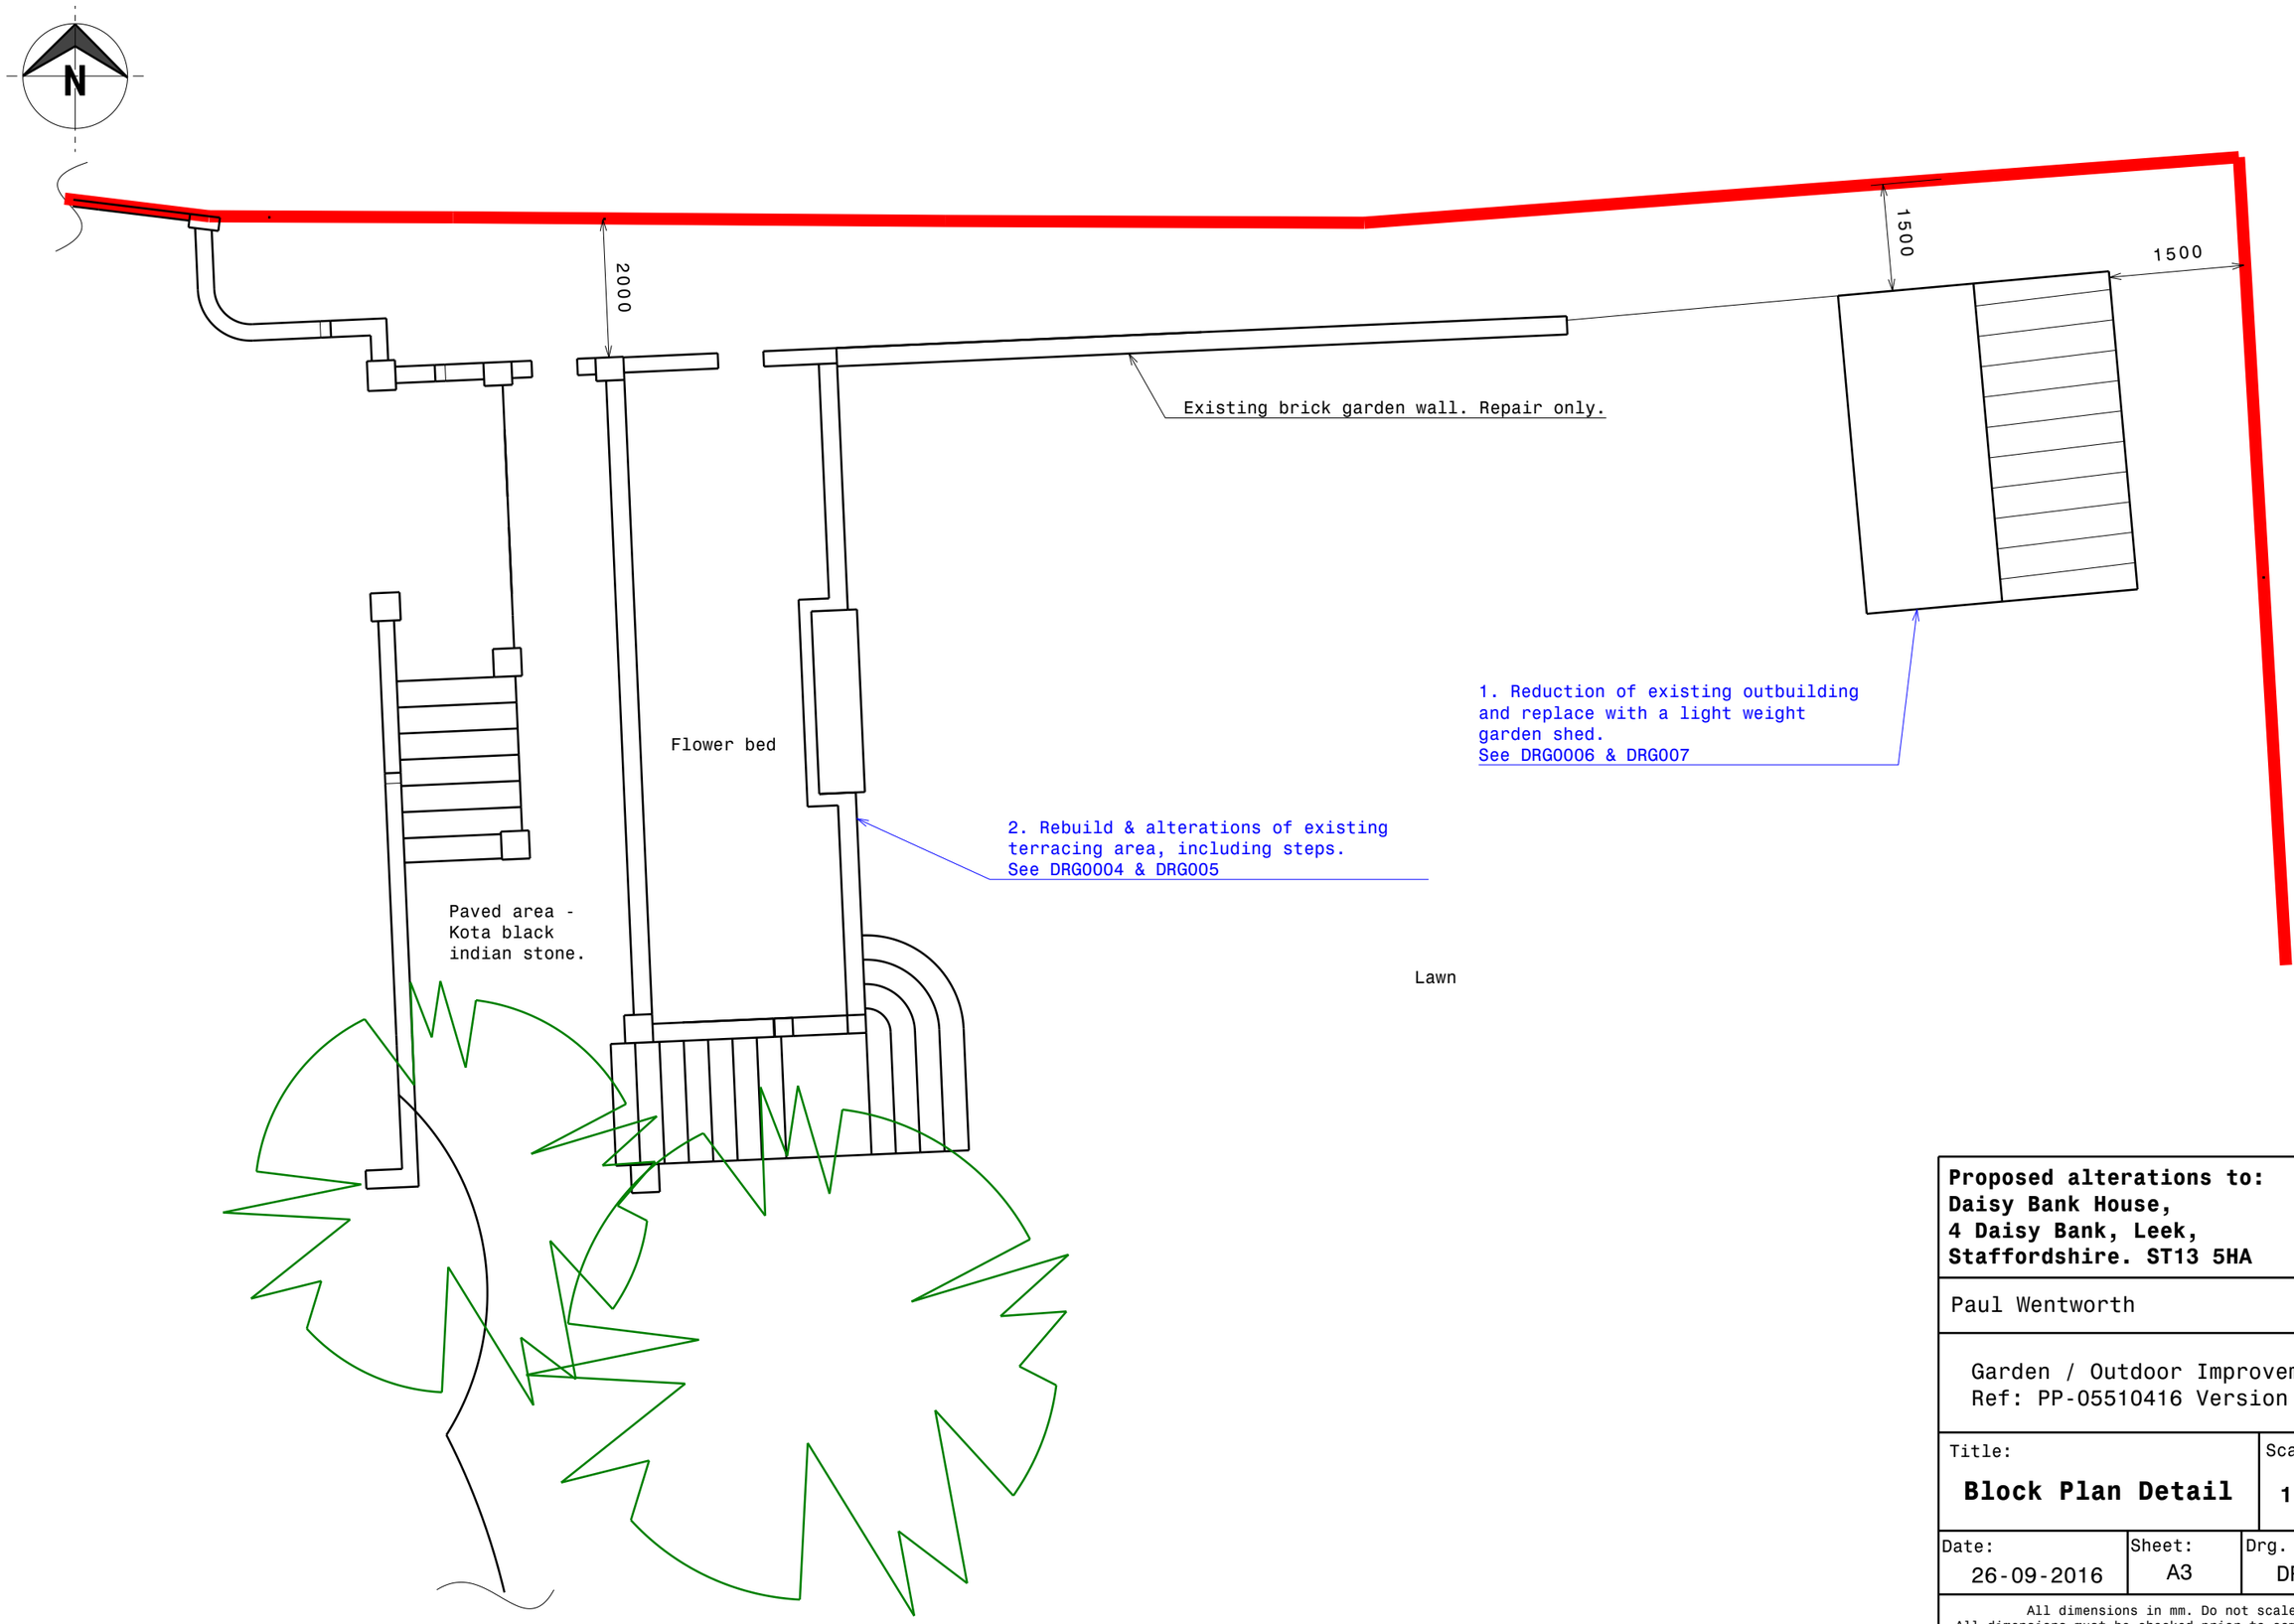


Proposed alterations to:
Daisy Bank House,
4 Daisy Bank, Leek,
Staffordshire. ST13 5HA

Paul Wentworth

Garden / Outdoor Improvements
Ref: PP-05510416 Version 1

Title:	Scale:
Block Plan Detail	**1:100**

Date:	Sheet:	Drg. No:
26-09-2016	A3	DRG003

All dimensions in mm. Do not scale.
All dimensions must be checked prior to commencement.