
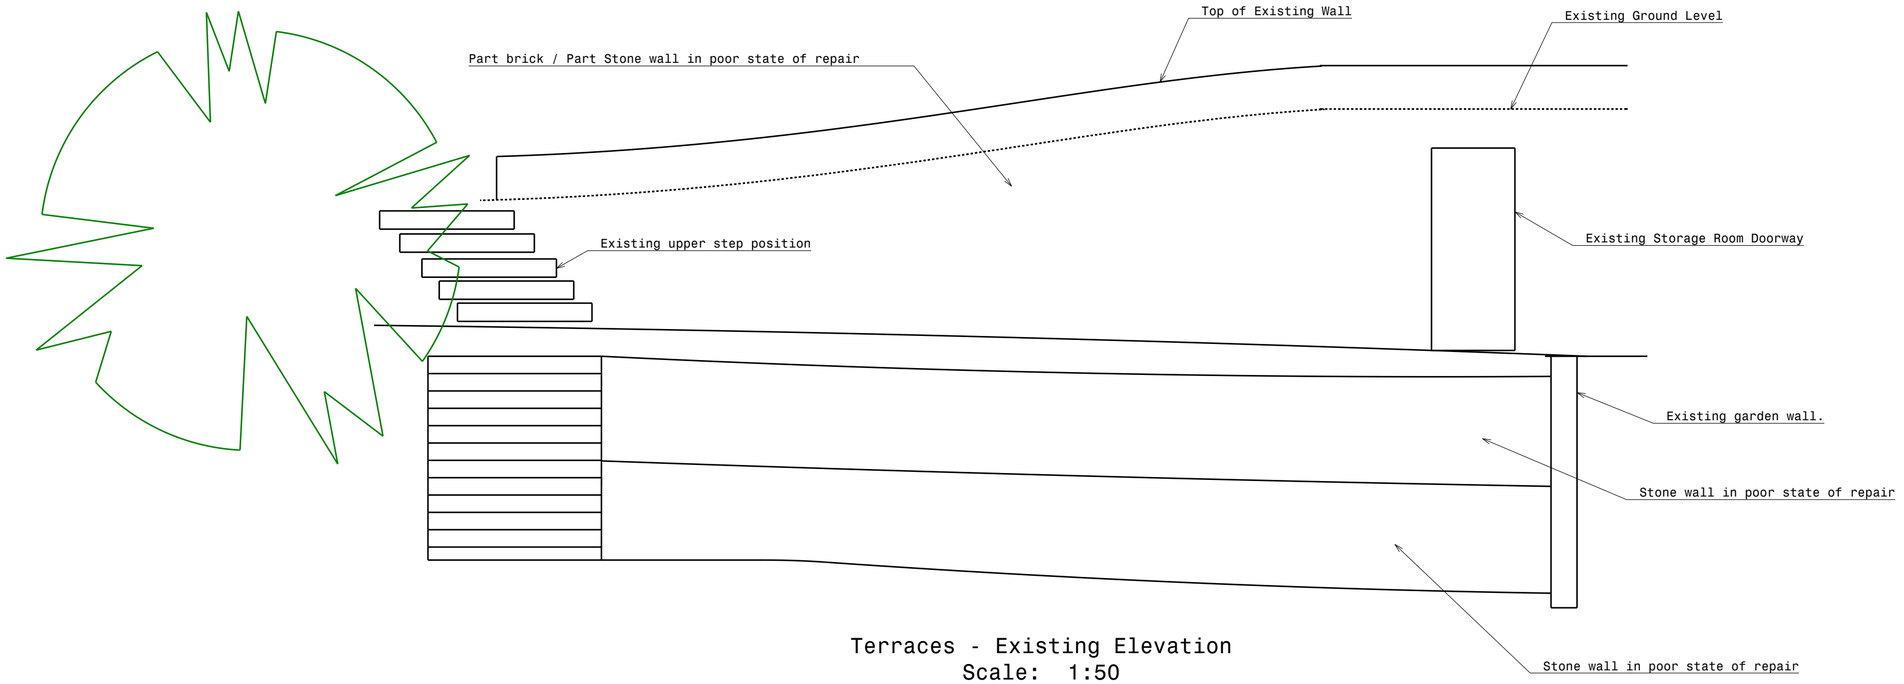


Terraces - Existing Elevation
Scale: 1:50

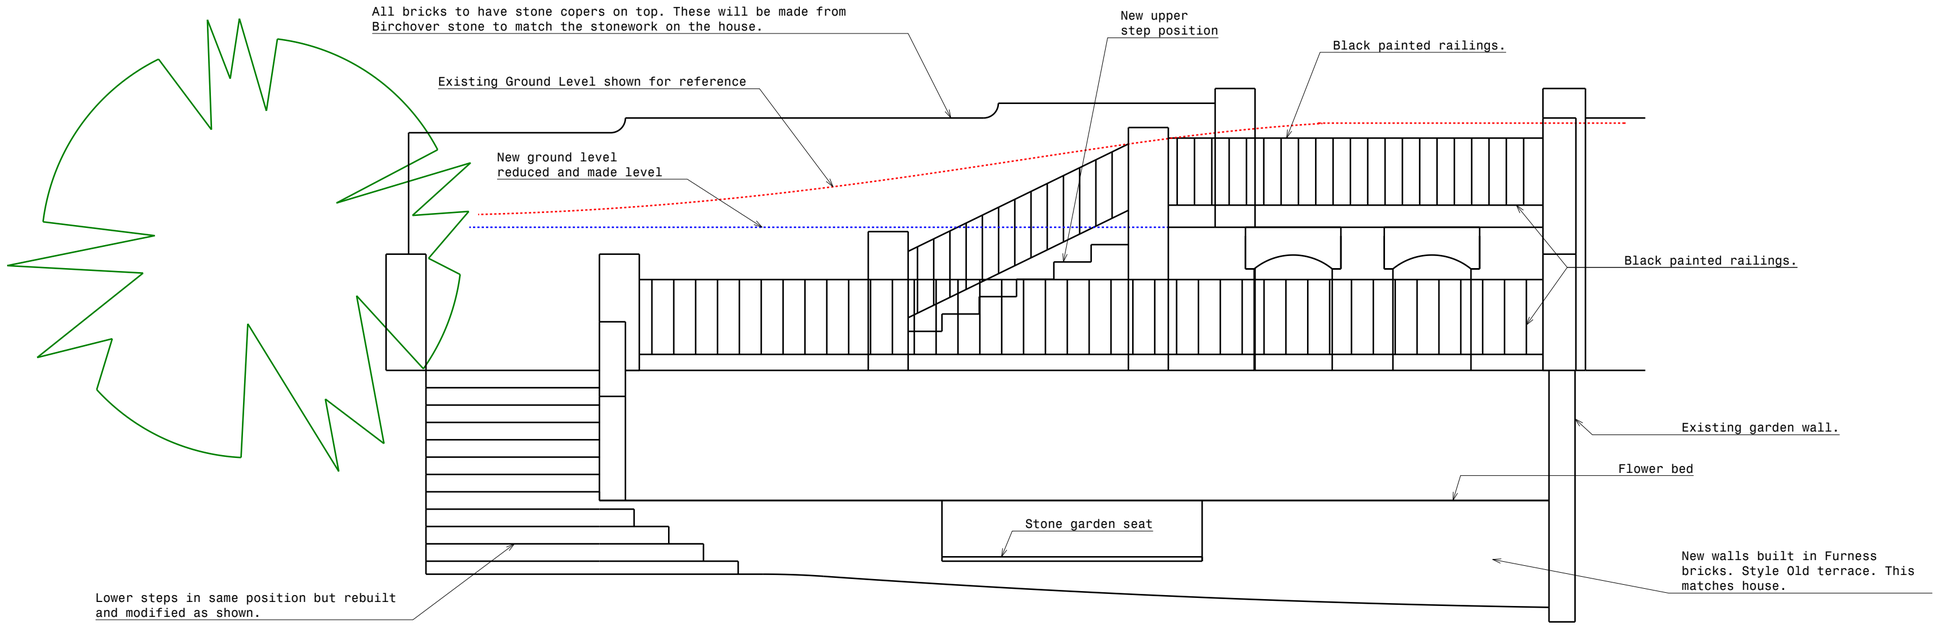

Terraces - Proposed Elevation
Scale: 1:50

THIS BUILDING WORK HAS COMMENCED.
PLEASE REFER TO PDF001 - PART A FOR FURTHER INFORMATION.

Proposed alterations to:
Daisy Bank House,
4 Daisy Bank, Leek,
Staffordshire. ST13 5HA

Paul Wentworth

Garden / Outdoor Improvements
Ref: PP-05510416 Version 1

Title:	Scale:
Terracing Elevations	**1:50**

Date:	Sheet:	Drg. No:
26-09-2016	A2	DRG004

All dimensions in mm. Do not scale.
All dimensions must be checked prior to commencement.