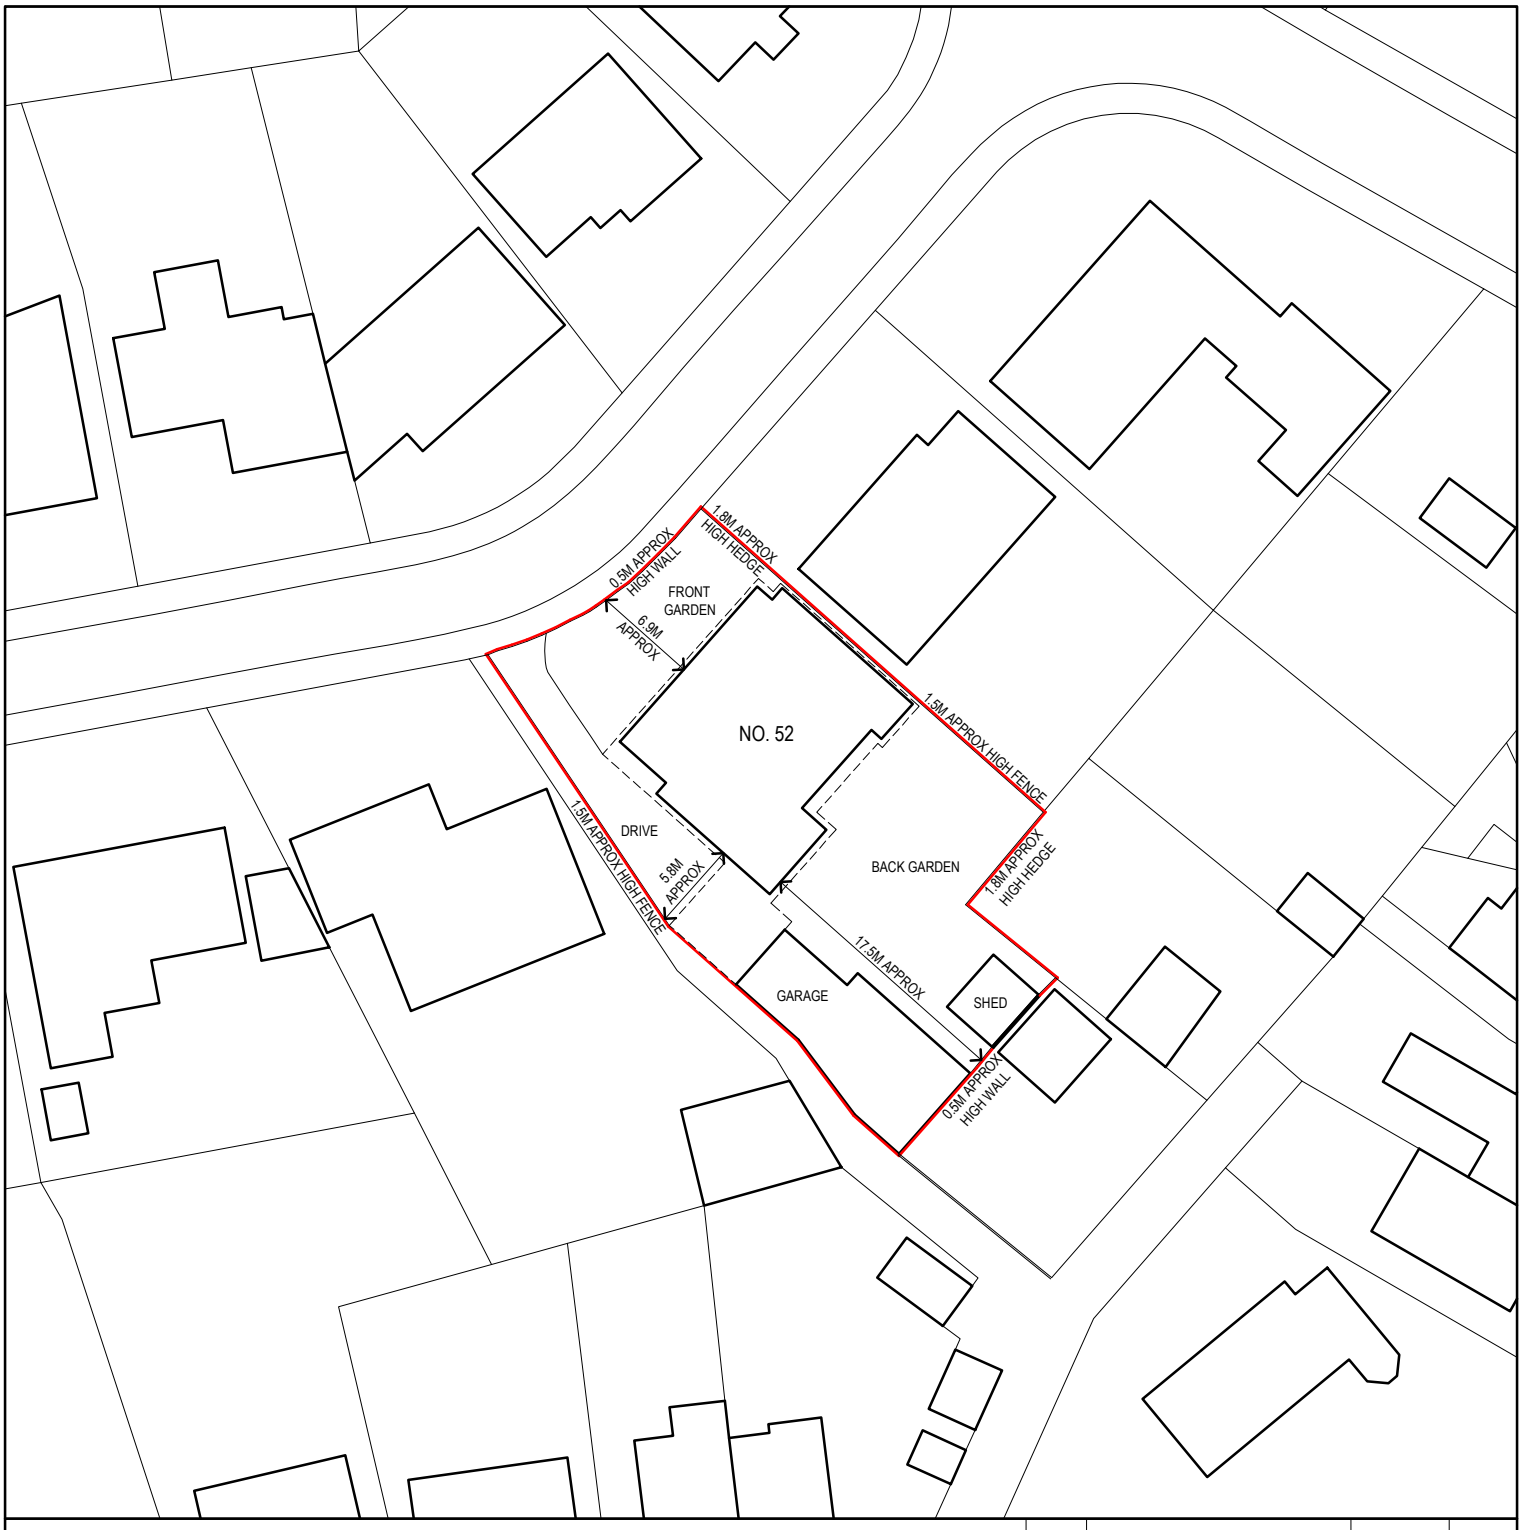


NOTES:

DO NOT SCALE FROM DRAWINGS. CHECK DIMENSIONS ON SITE.

N

REV.	DESCRIPTION	DATE	INT.

DAVID BAILEY ARCHITECT LIMITED
Gillow Fold Farm, 26 Mow Lane, Gillow Heath,
Biddulph, Staffordshire, ST8 6QQ
Tel: 01782 516355 Fax: 01782 516355
E-mail: davidbailey.architect@btinternet.com

SCALE: 1:500 @A4

PROJECT: 52 GRANGEFIELDS, ST8 7SA - ALTERATIONS / EXTENSION

CLIENT: THE GRATTONS

DATE: SEPT 2016

TITLE: SITE PLAN / BLOCK PLAN - EXISTING

DRAWN BY: DB

JOB NUMBER: 00737

DRAWING NUMBER: 3