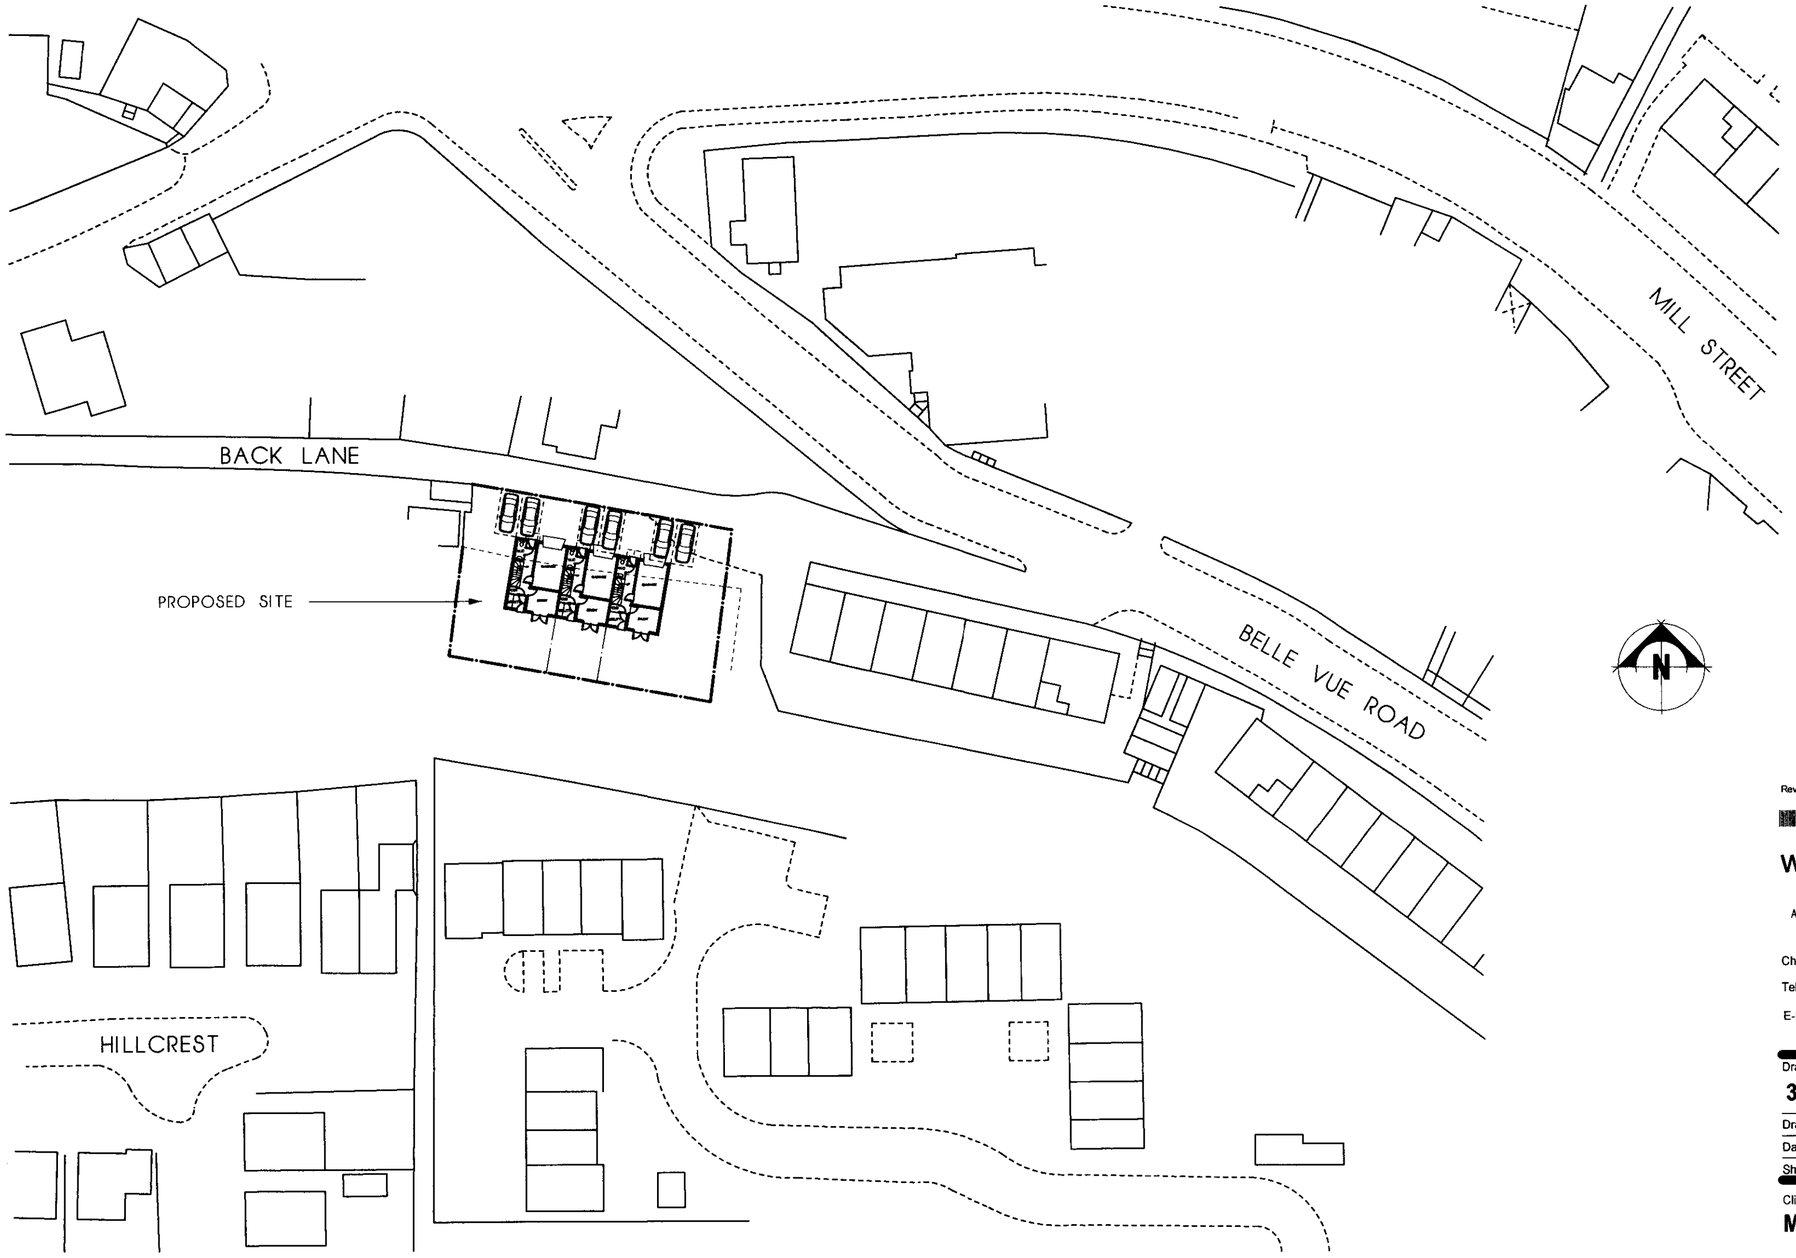

BLOCK PLAN 1-500

Revision : Date : Details :

wood | goldstraw | yorath

ARCHITECTS QUANTITY SURVEYORS PLANNING SUPERVISORS

Churchill House, Regent Road, Stoke on Trent, ST1 3RH.

Tel:01782 208000 Fax:01782 208712

E-Mail : info@woodgoldstraw.co.uk

Drawing no. **3931-01-02**	Scale. **1-500**
Drawn. **L.S**	Revision.
Date. **OCT 2009**	
Sheet Size. **A2 SIZE**	

Client.

MR A.L.WALTERS

1:500

Project.

PROPOSED DEVELOPMENT ON
LAND OFF BACK LANE
LEEK
STAFFS.

Copyright. Wood Goldstraw & Yorath.

Contractors are to check all dimensions on site and refer any discrepancies to the Architects immediately.