
PROPOSED ELEVATIONS

DRG Nº ER616/4

PAPER SIZE 'A3'


4

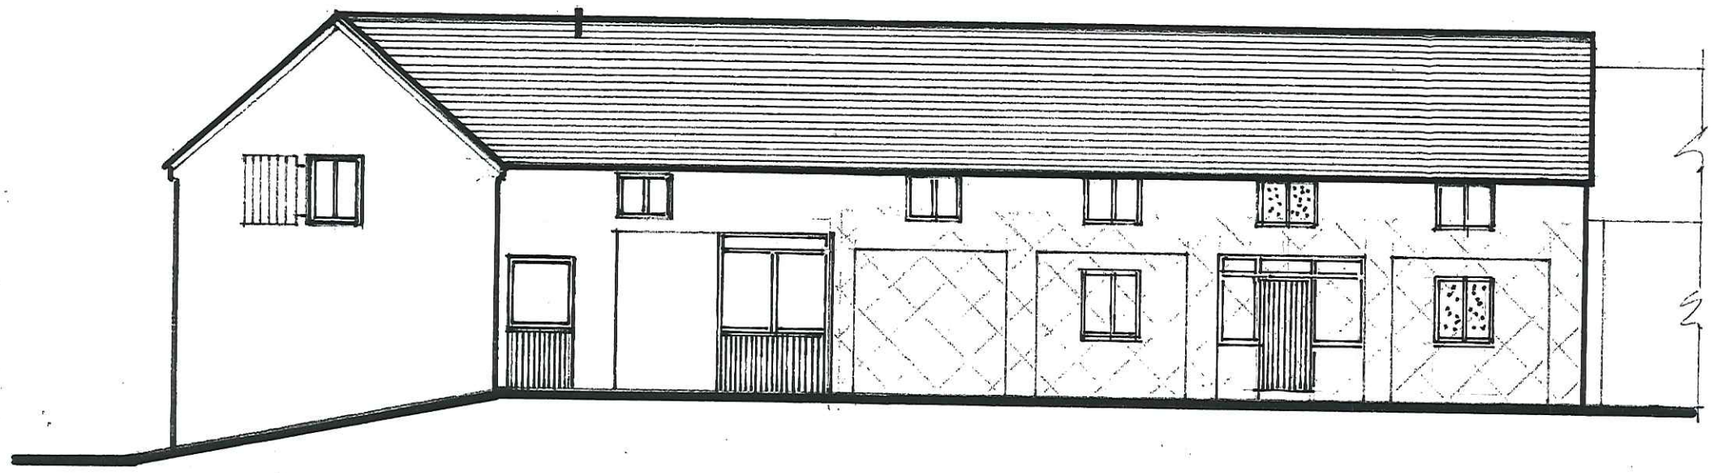


SOUTH EAST ELEVATION.



NORTH WEST ELEVATION.

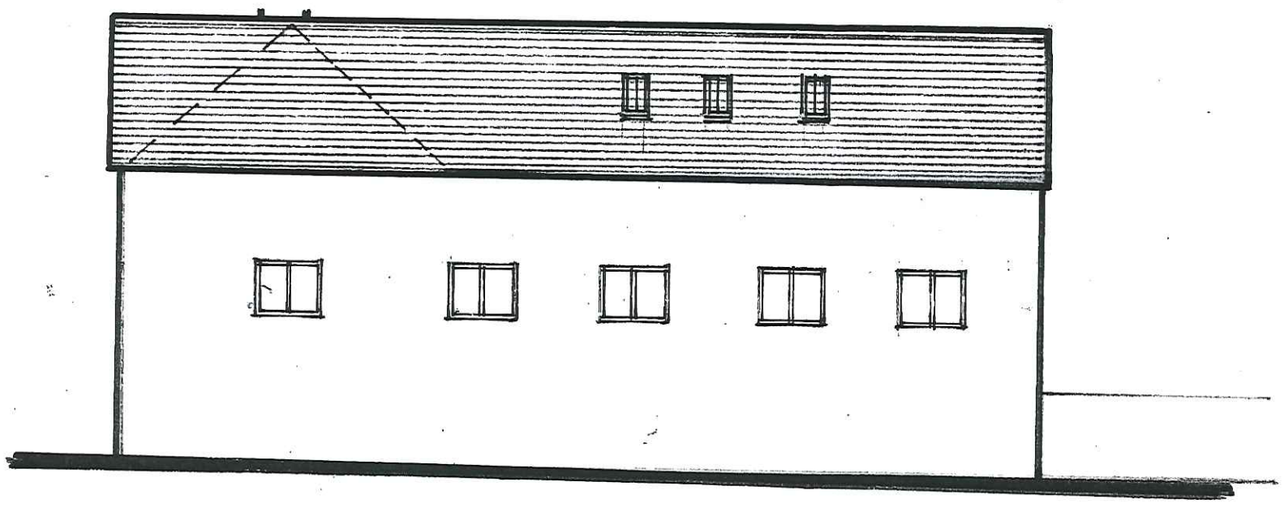

SOUTH WEST ELEVATION.

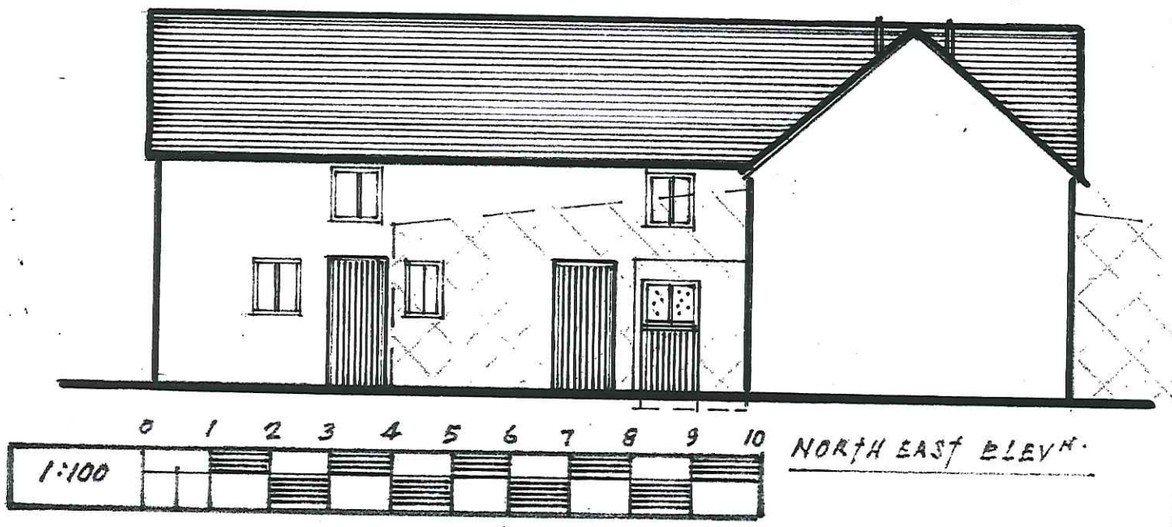

0 1 2 3 4 5 6 7 8 9 10

1:100

NORTH EAST ELEVN.

N.B. NO NEW OPENINGS FORMED
EXISTING UTILISED ONLY.

PRIOR NOTIFICATION Appln.

MR & MRS. E. ROBINSON
KERRY HILL FARM
EAVES LANE, BUCKNALL ST2 8HA
Date: 27/7/15.