

PROPOSED FLOOR PLANS

DRG.N° ER616/3.


PAPER SIZE 'A3'.

3

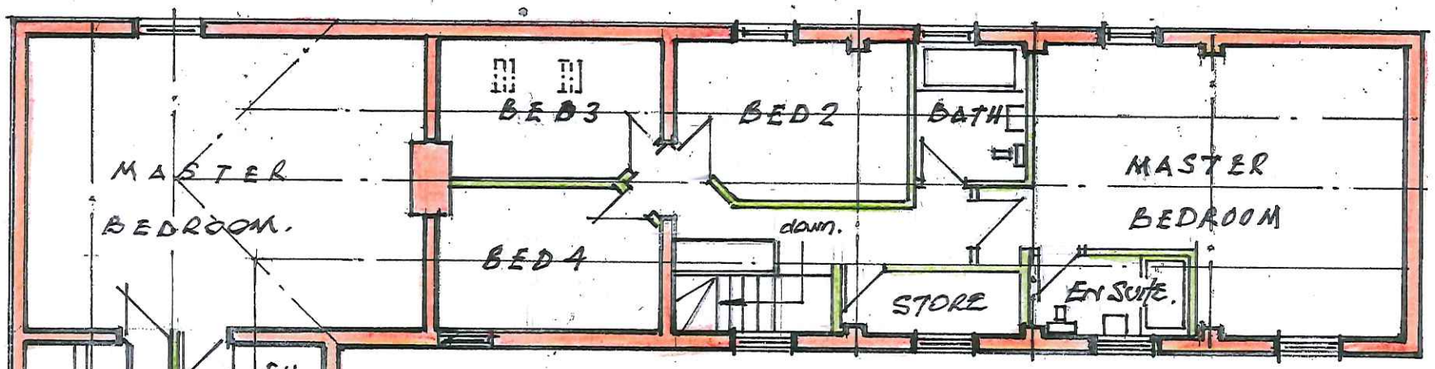

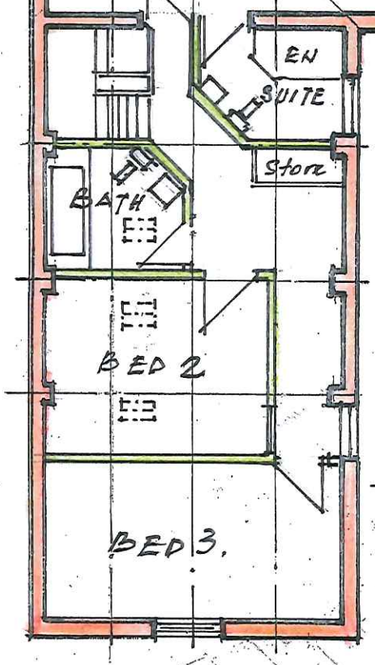


FIRST FLOOR PLAN.

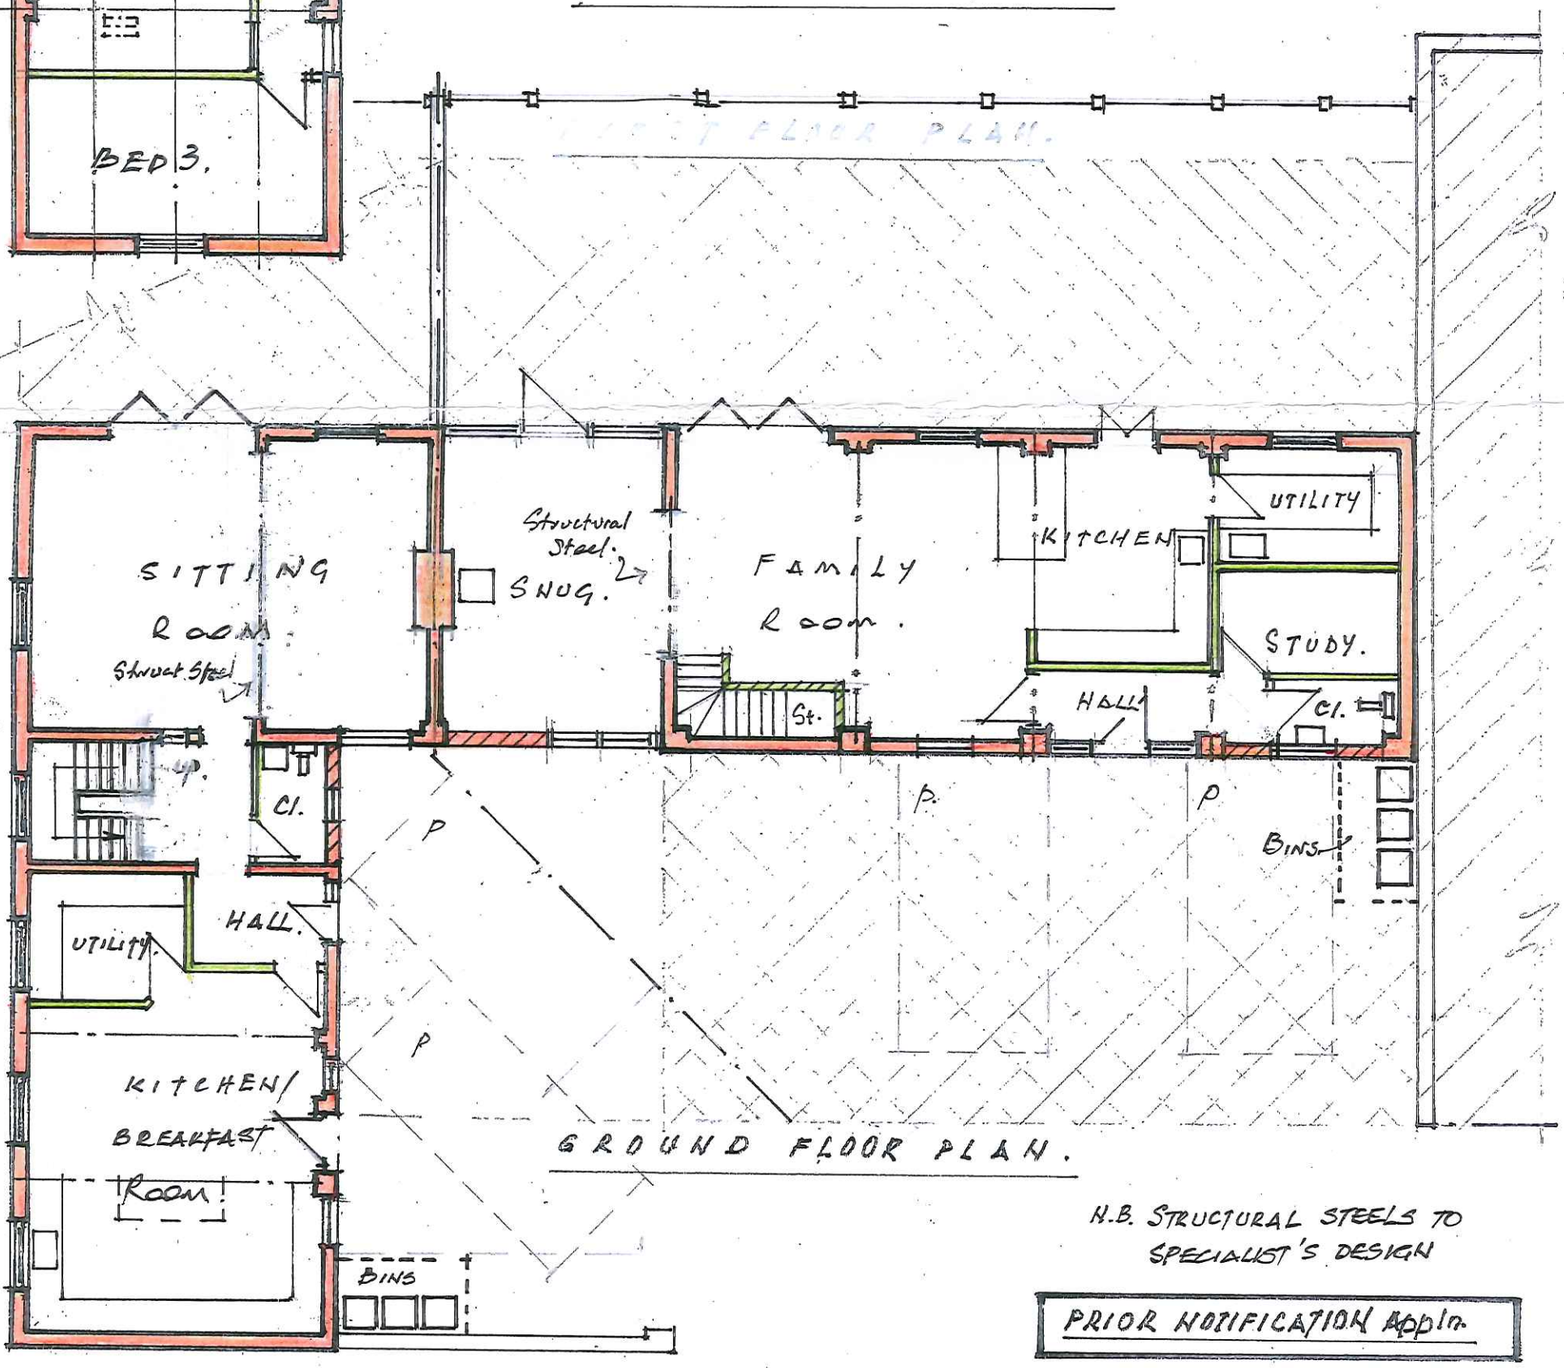

GROUND FLOOR PLAN.

N.B. STRUCTURAL STEELS TO SPECIALIST'S DESIGN

PRIOR NOTIFICATION Appln.

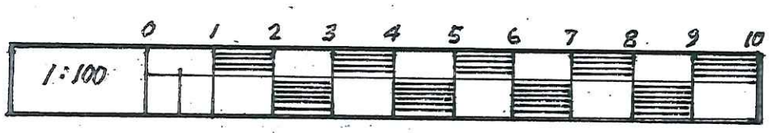

MR. & MRS. E. ROBINSON
KERRY HILL FARM.
EAVES LANE, BUCKNALL ST28HA
Date 23/6/16.