
Copyright of this drawing is vested in the Architect and it must not be copied or reproduced without consent. Figured dimensions only are to be taken from this drawing. All contractors must visit the site and be responsible for taking and checking all dimensions relative to their work. Hewitt&Carr Architects Ltd are to be advised of any variation between drawings and site conditions.
DO NOT SCALE OFF THIS DRAWING.....IF IN DOUBT ASK

Rev.	Drawn	Comments	Date




Front Elevation 1:50

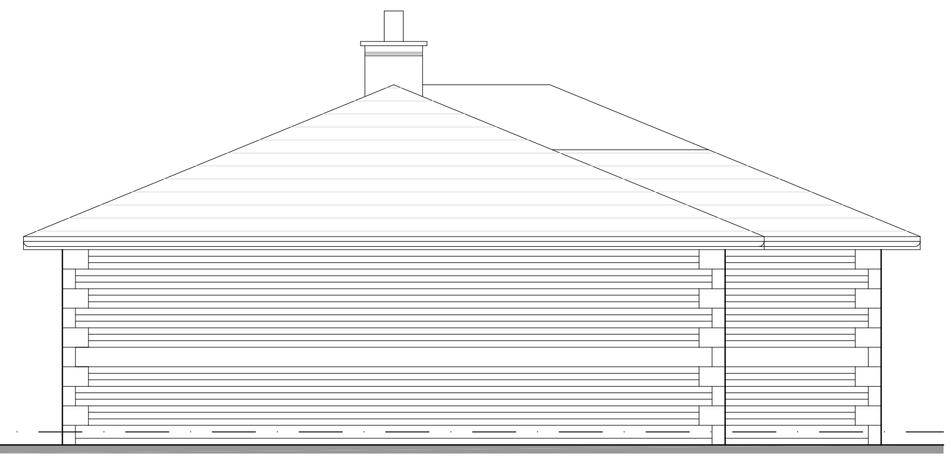


Side Elevation 1:50



Rear Elevation 1:50

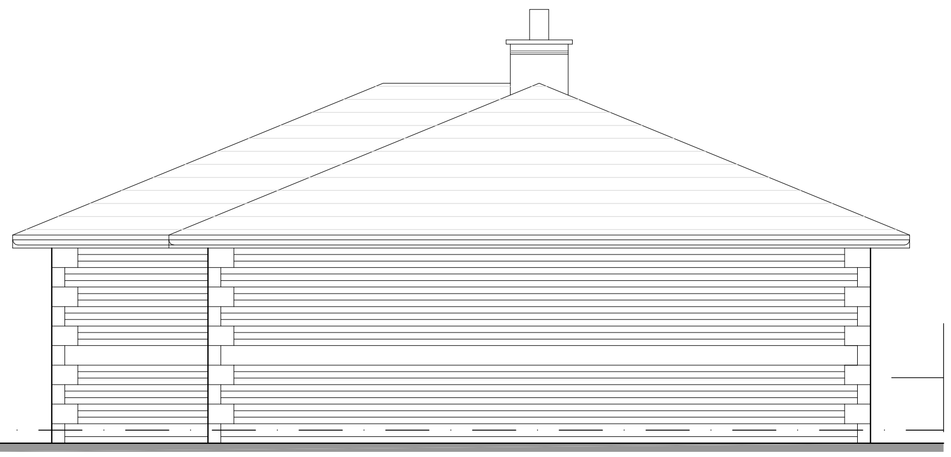

Side Elevation 1:50

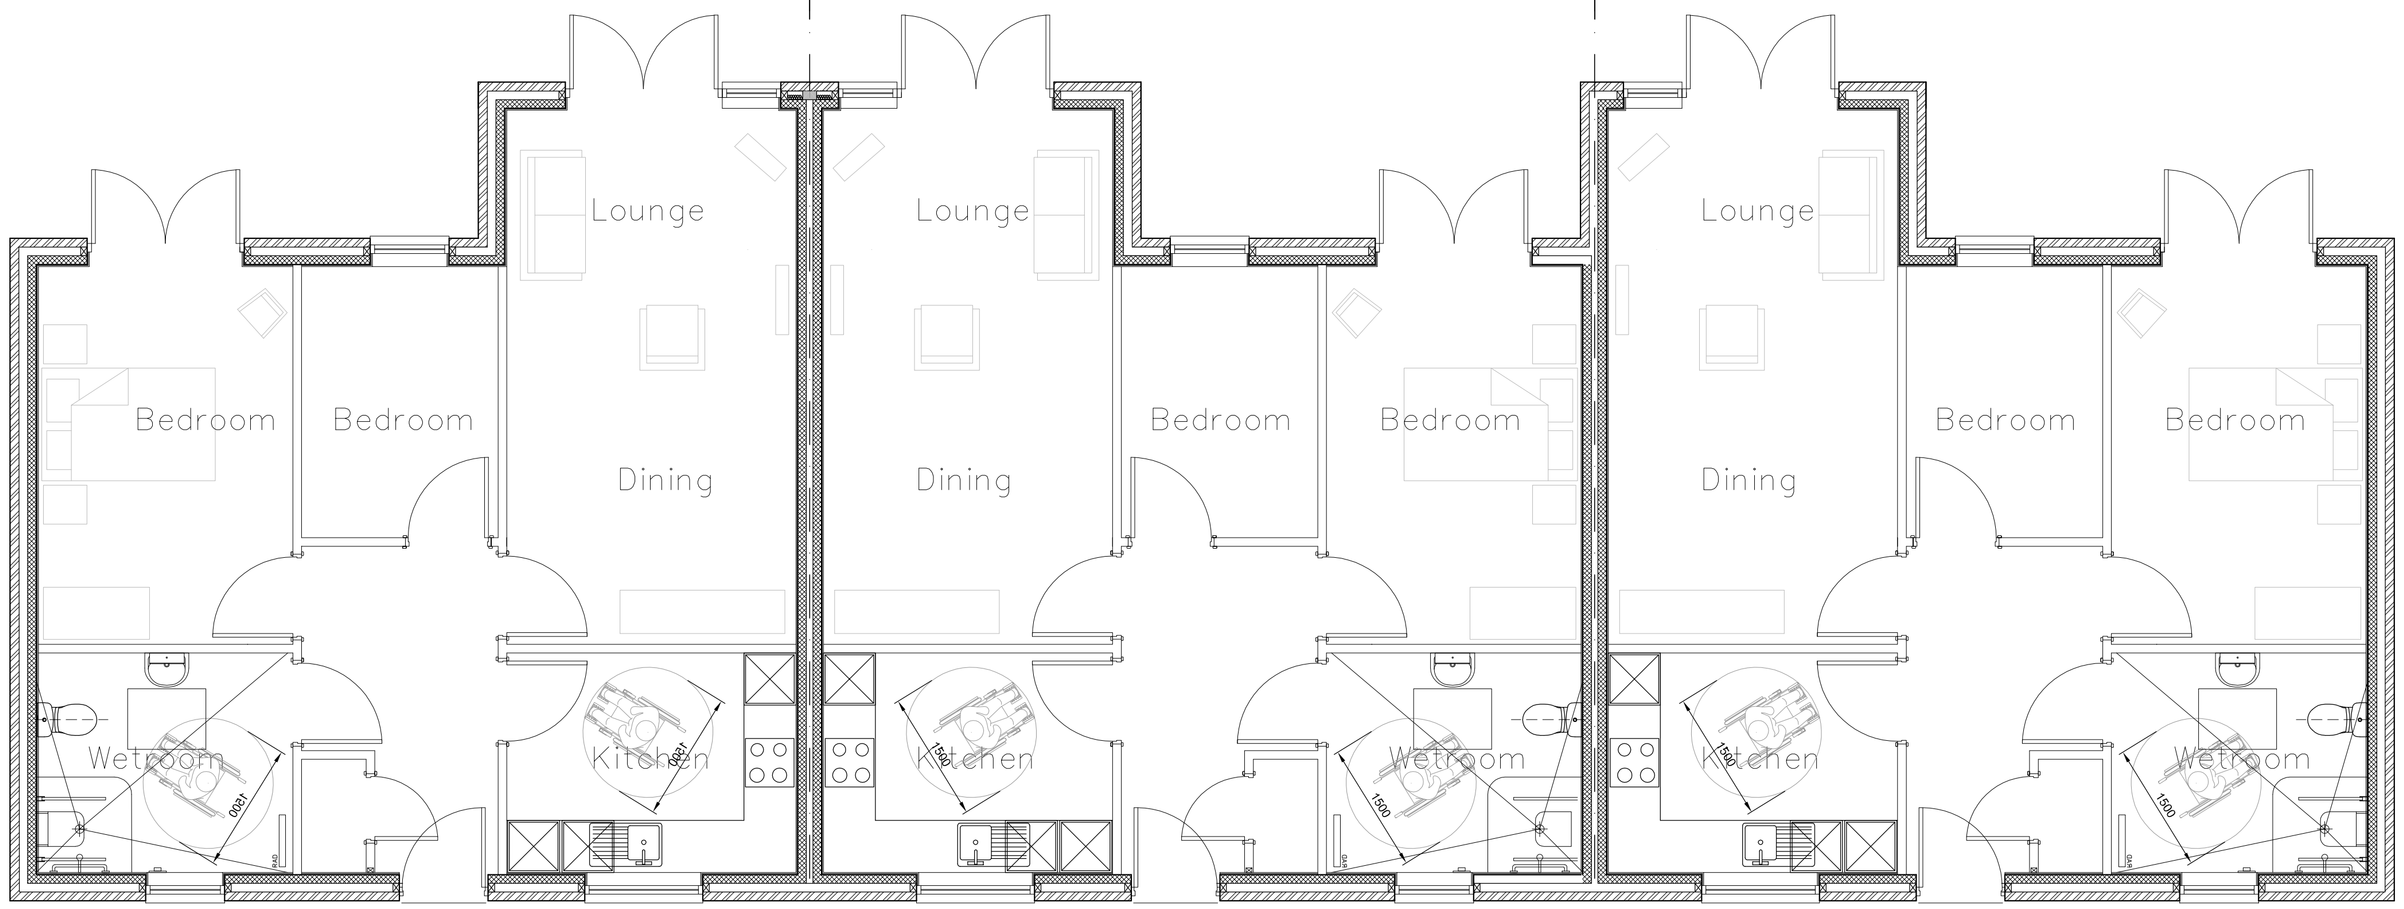

Block Type 1 - 3 Units Floor Plan 1:50

Hewitt&Carr Architects
A: 2-4 Cross Street I Cheadle I Staffordshire I ST10 1NP
T: 01538 756888
E: enquiries@hcarchitects.co.uk
W: www.hcarchitects.co.uk

Client
Shelton Care Ltd

Project
Extension to Existing Care Village at Bagnall Heights, Bagnall

Title
Plans and Elevations as Proposed
Block Type 1 - 3 Units

Status
Scheme

Date Aug '16 Drawn KJM

Scale @A1 As Stated Checked

Project No 00524 Drawing No. AL(0)11 Rev

SCHEME

File Ref: HCA