

AS

DRG Nº ER16/6 E


PAPER SIZE A3

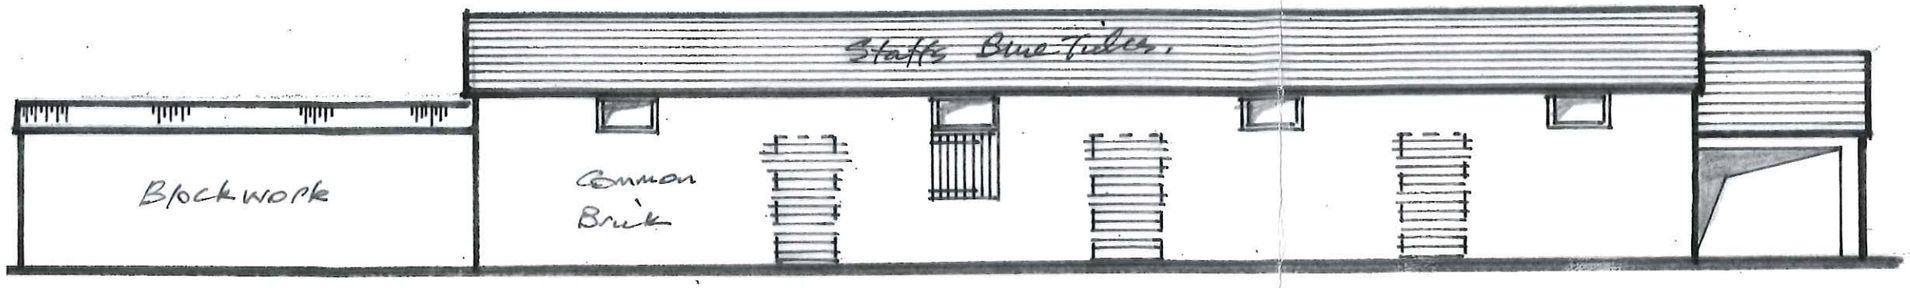


SOUTH WEST ELEVATION

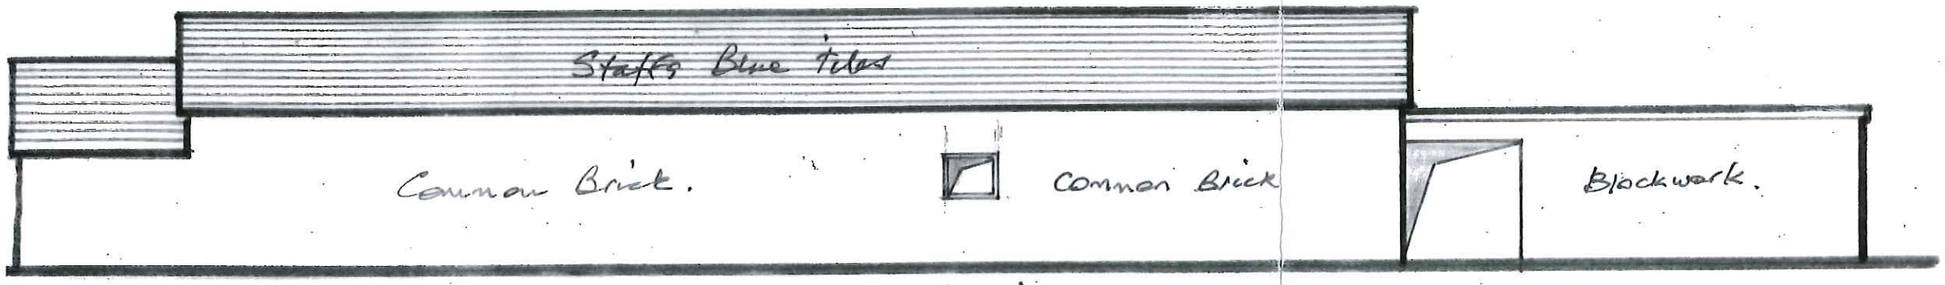


NORTH EAST ELEVATION (Screened).

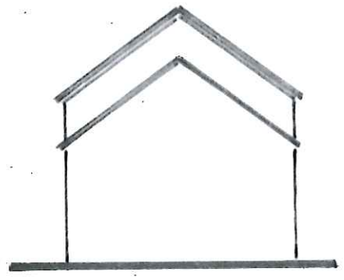


SOUTH EAST ELEVN'

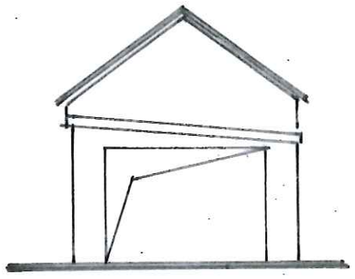

NORTH WEST ELEVN (Screened).

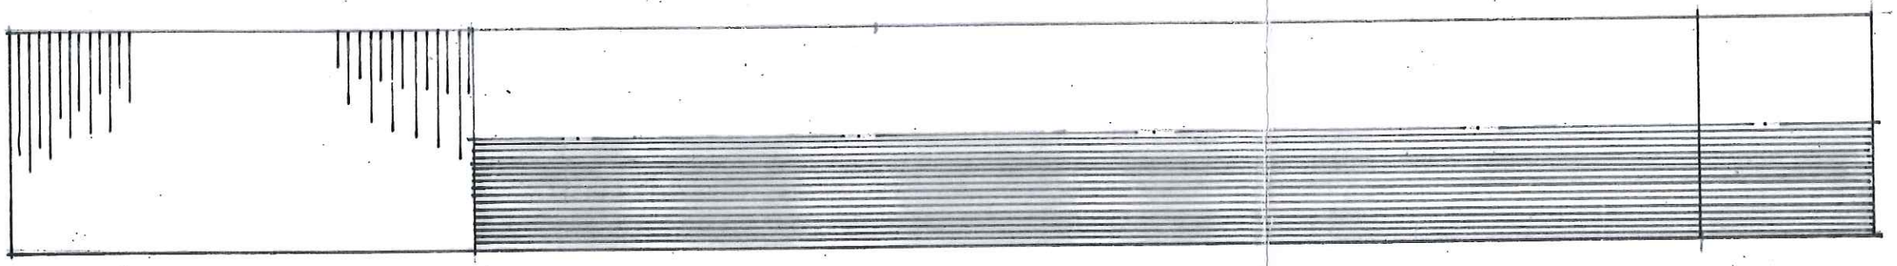


ROOF PLAN

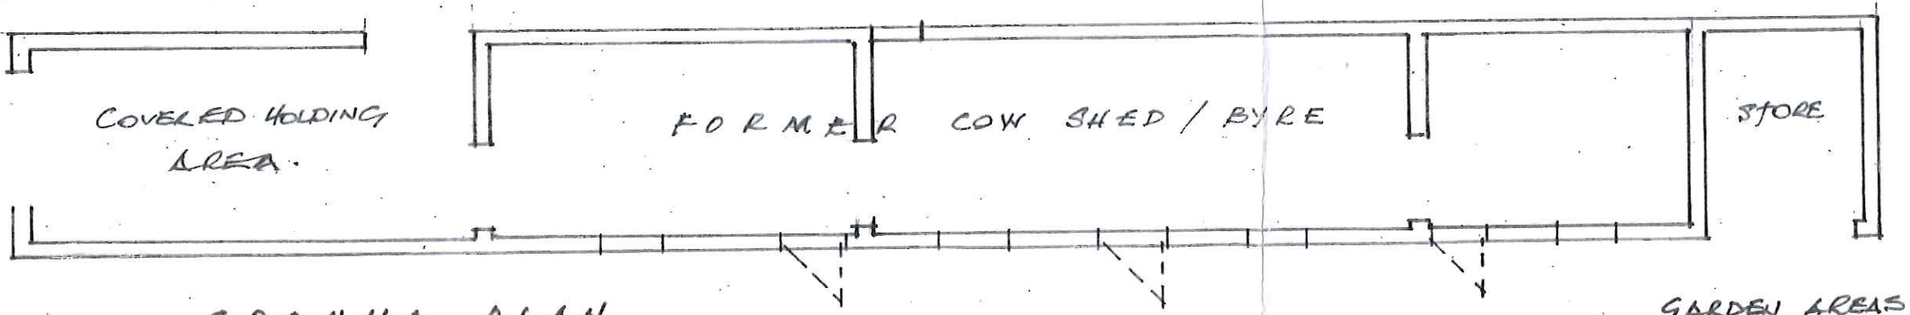

GROUND PLAN.

1:100 0 1 2 3 4 5 6 7 8 9 10

EXISTING | BUILDING 'B'

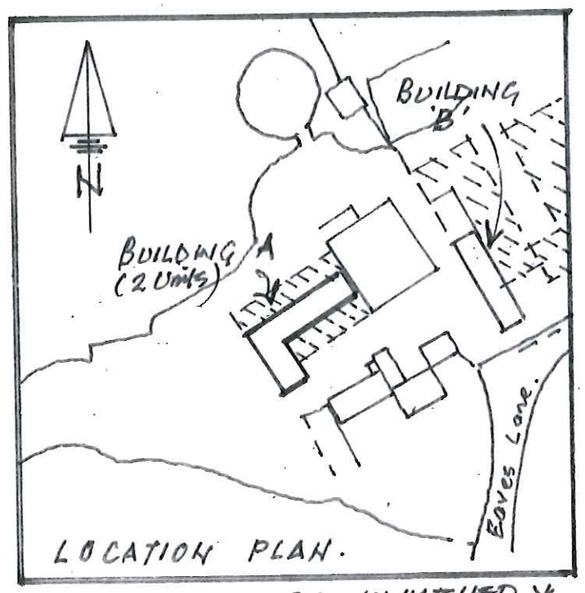

* DEMOLITION SHOWN HATCHED. *

GARDEN AREAS TO BE AGREED BUT NOT TO EXCEED FOOTPRINT OF BUILDING.

PRIOR NOTIFICATION APPN.
KERRY HILL FARM
EAVES LANE, BUCKNALL
STOKE ON TRENT 17/8/17.
FOR MR & MRS E. ROBINSON