
DRG. Nº ER 616/1.

PLAN OF FARM BUILDINGS (NOT TO SCALE)

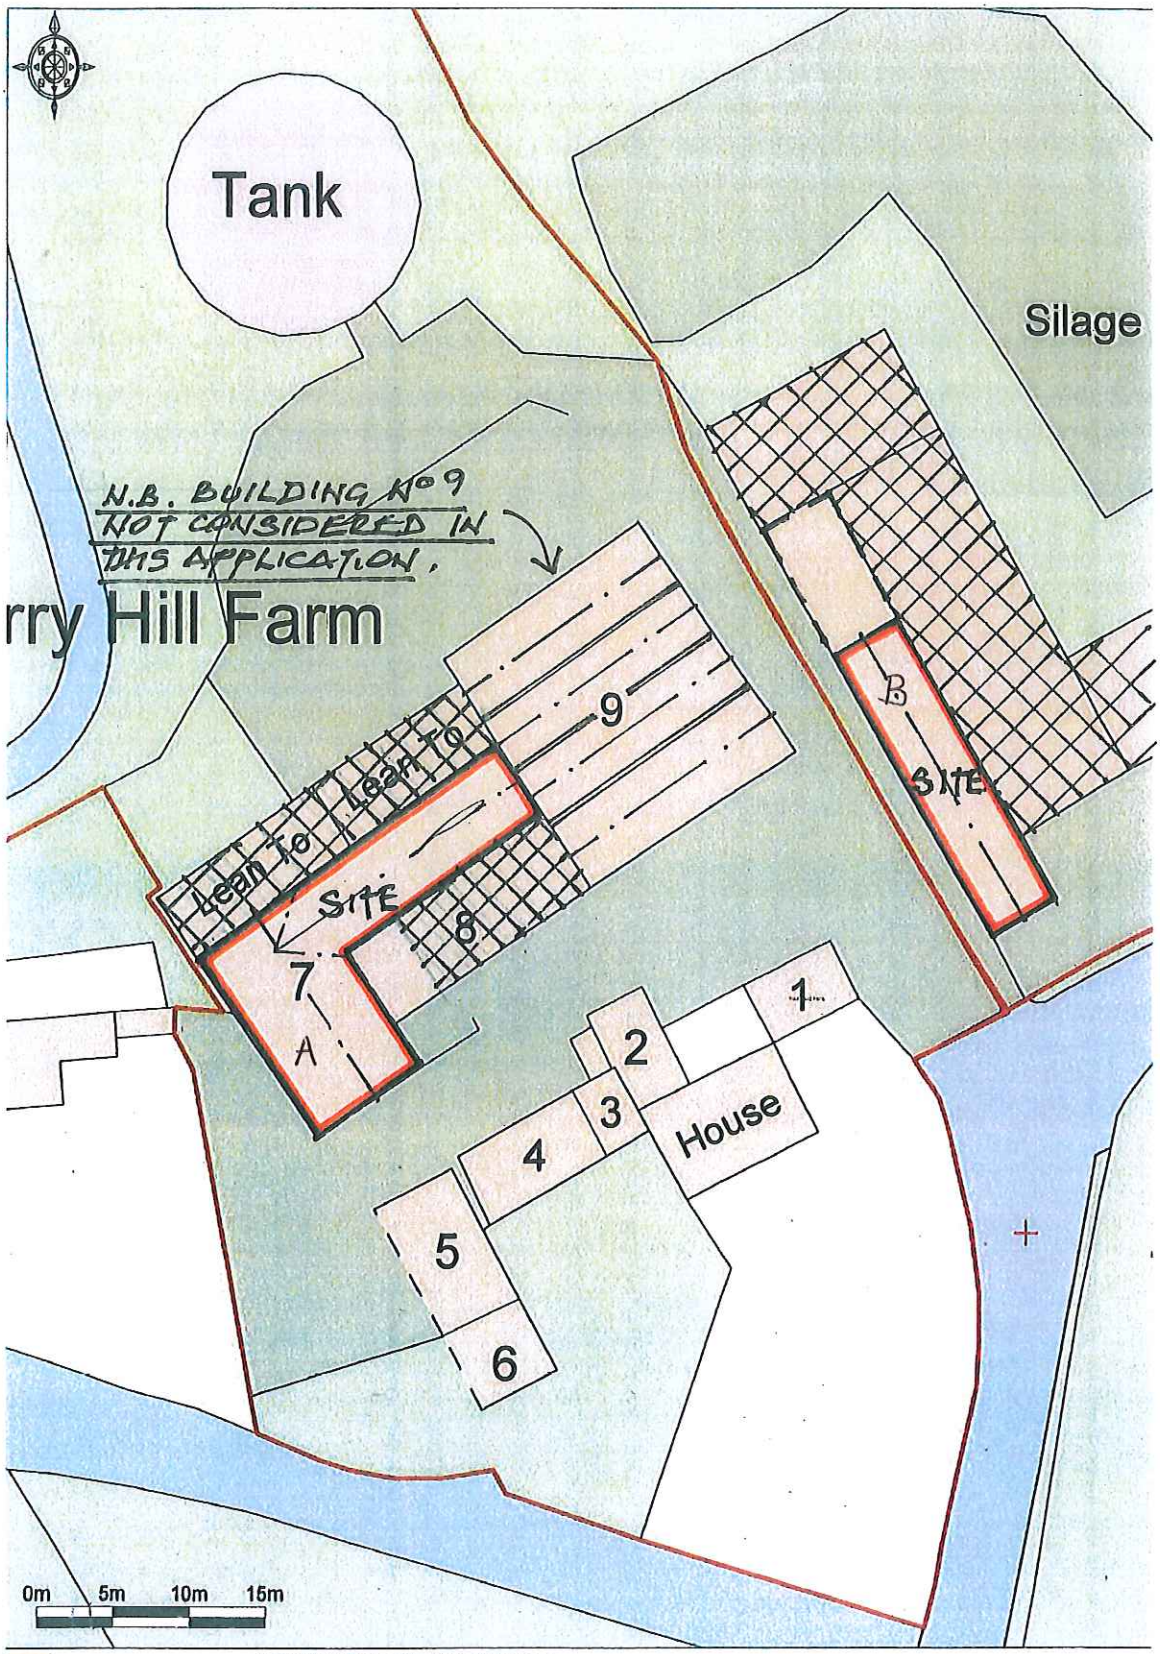

Promap®
Ordnance Survey © Crown Copyright 2016. All rights reserved.
Licence number 100022432. Plotted Scale - 1:500

DENOTES EXTENT OF DEMOLITION

EXTENT OF PRIOR NOTFN APPLN.