

AS PROPOSED

DRG Nº ER16/6 6


PAPER SIZE A3

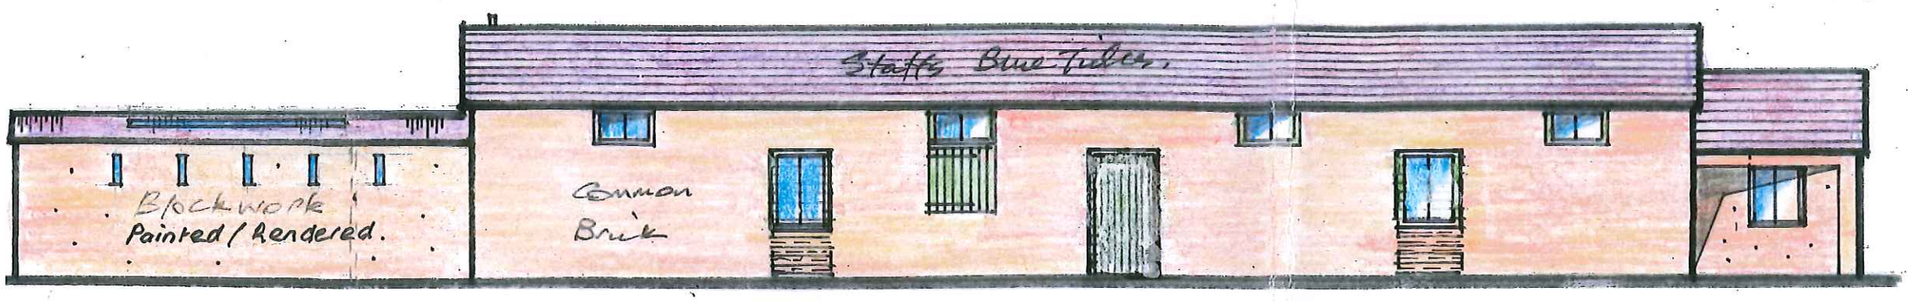


SOUTH WEST ELEVATION

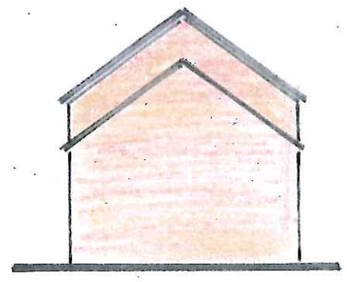


SOUTH EAST ELEVⁿ

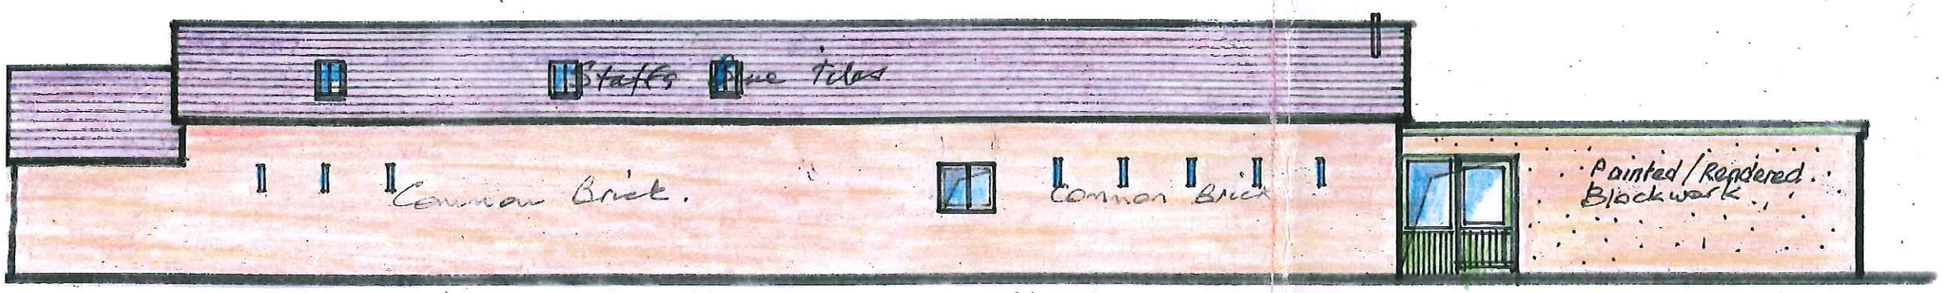


NORTH EAST ELEVATION (Screened).

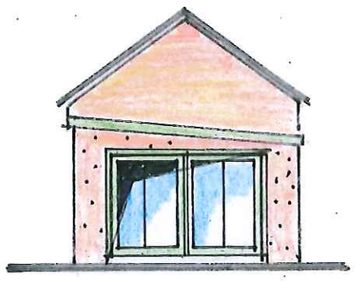

NORTH WEST ELEVⁿ (Screened).

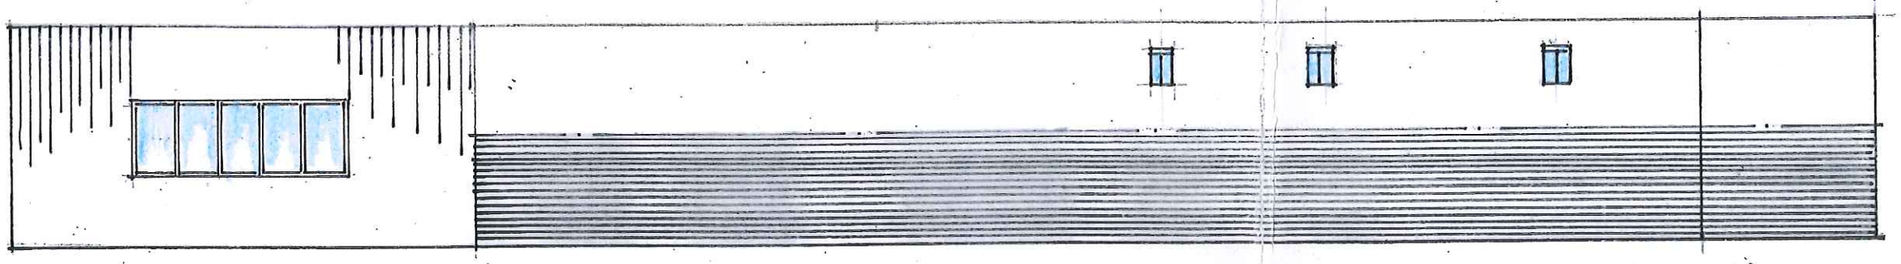


ROOF PLAN

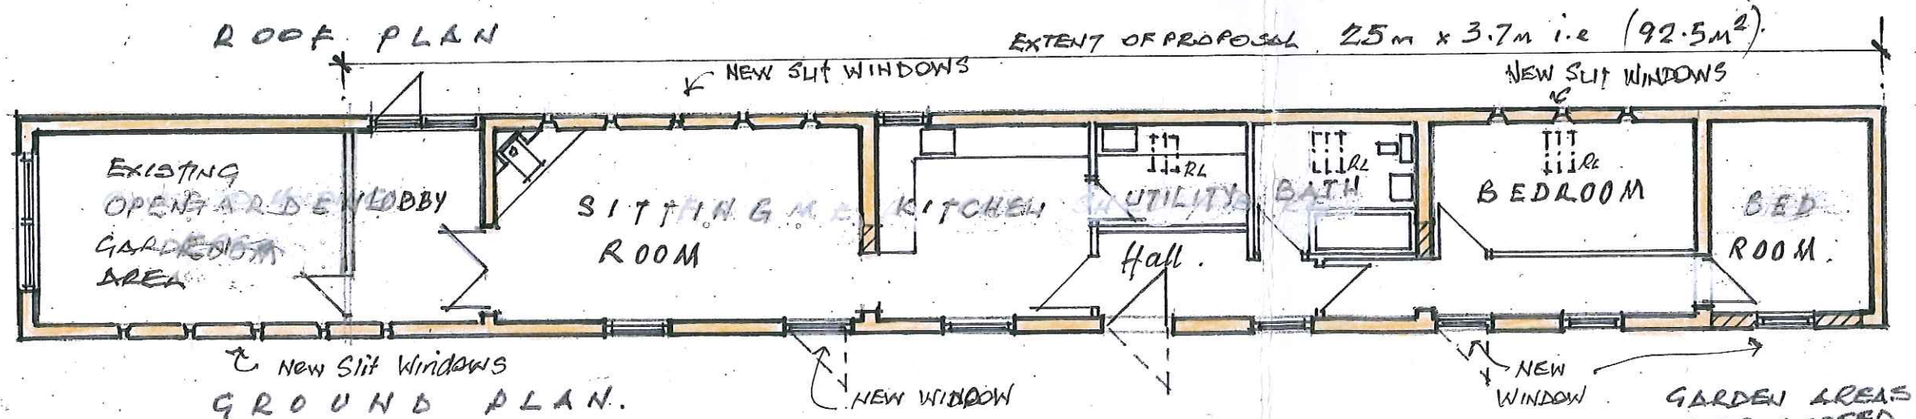

GROUND PLAN.

1:100 0 1 2 3 4 5 6 7 8 9 10

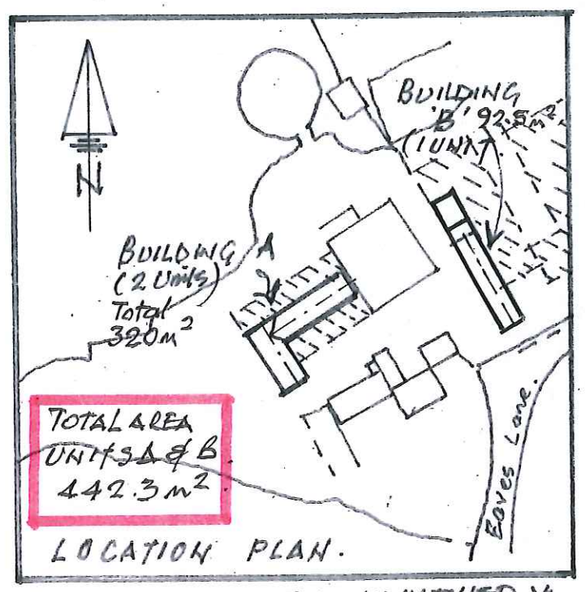

LOCATION PLAN.

* DEMOLITION SHOWN HATCHED. *

PROPOSED BUILDING 'B'

GARDEN AREAS TO BE AGREED BUT NOT TO EXCEED FOOTPRINT OF BUILDING. i.e NMT 120m².

PRIOR NOTIFICATION Applⁿ:
KERRY HILL FARM
EAVES LANE, BUCKNALL
STOKE ON TRENT 1/8/17.
FOR MR & MRS E. ROBINSON