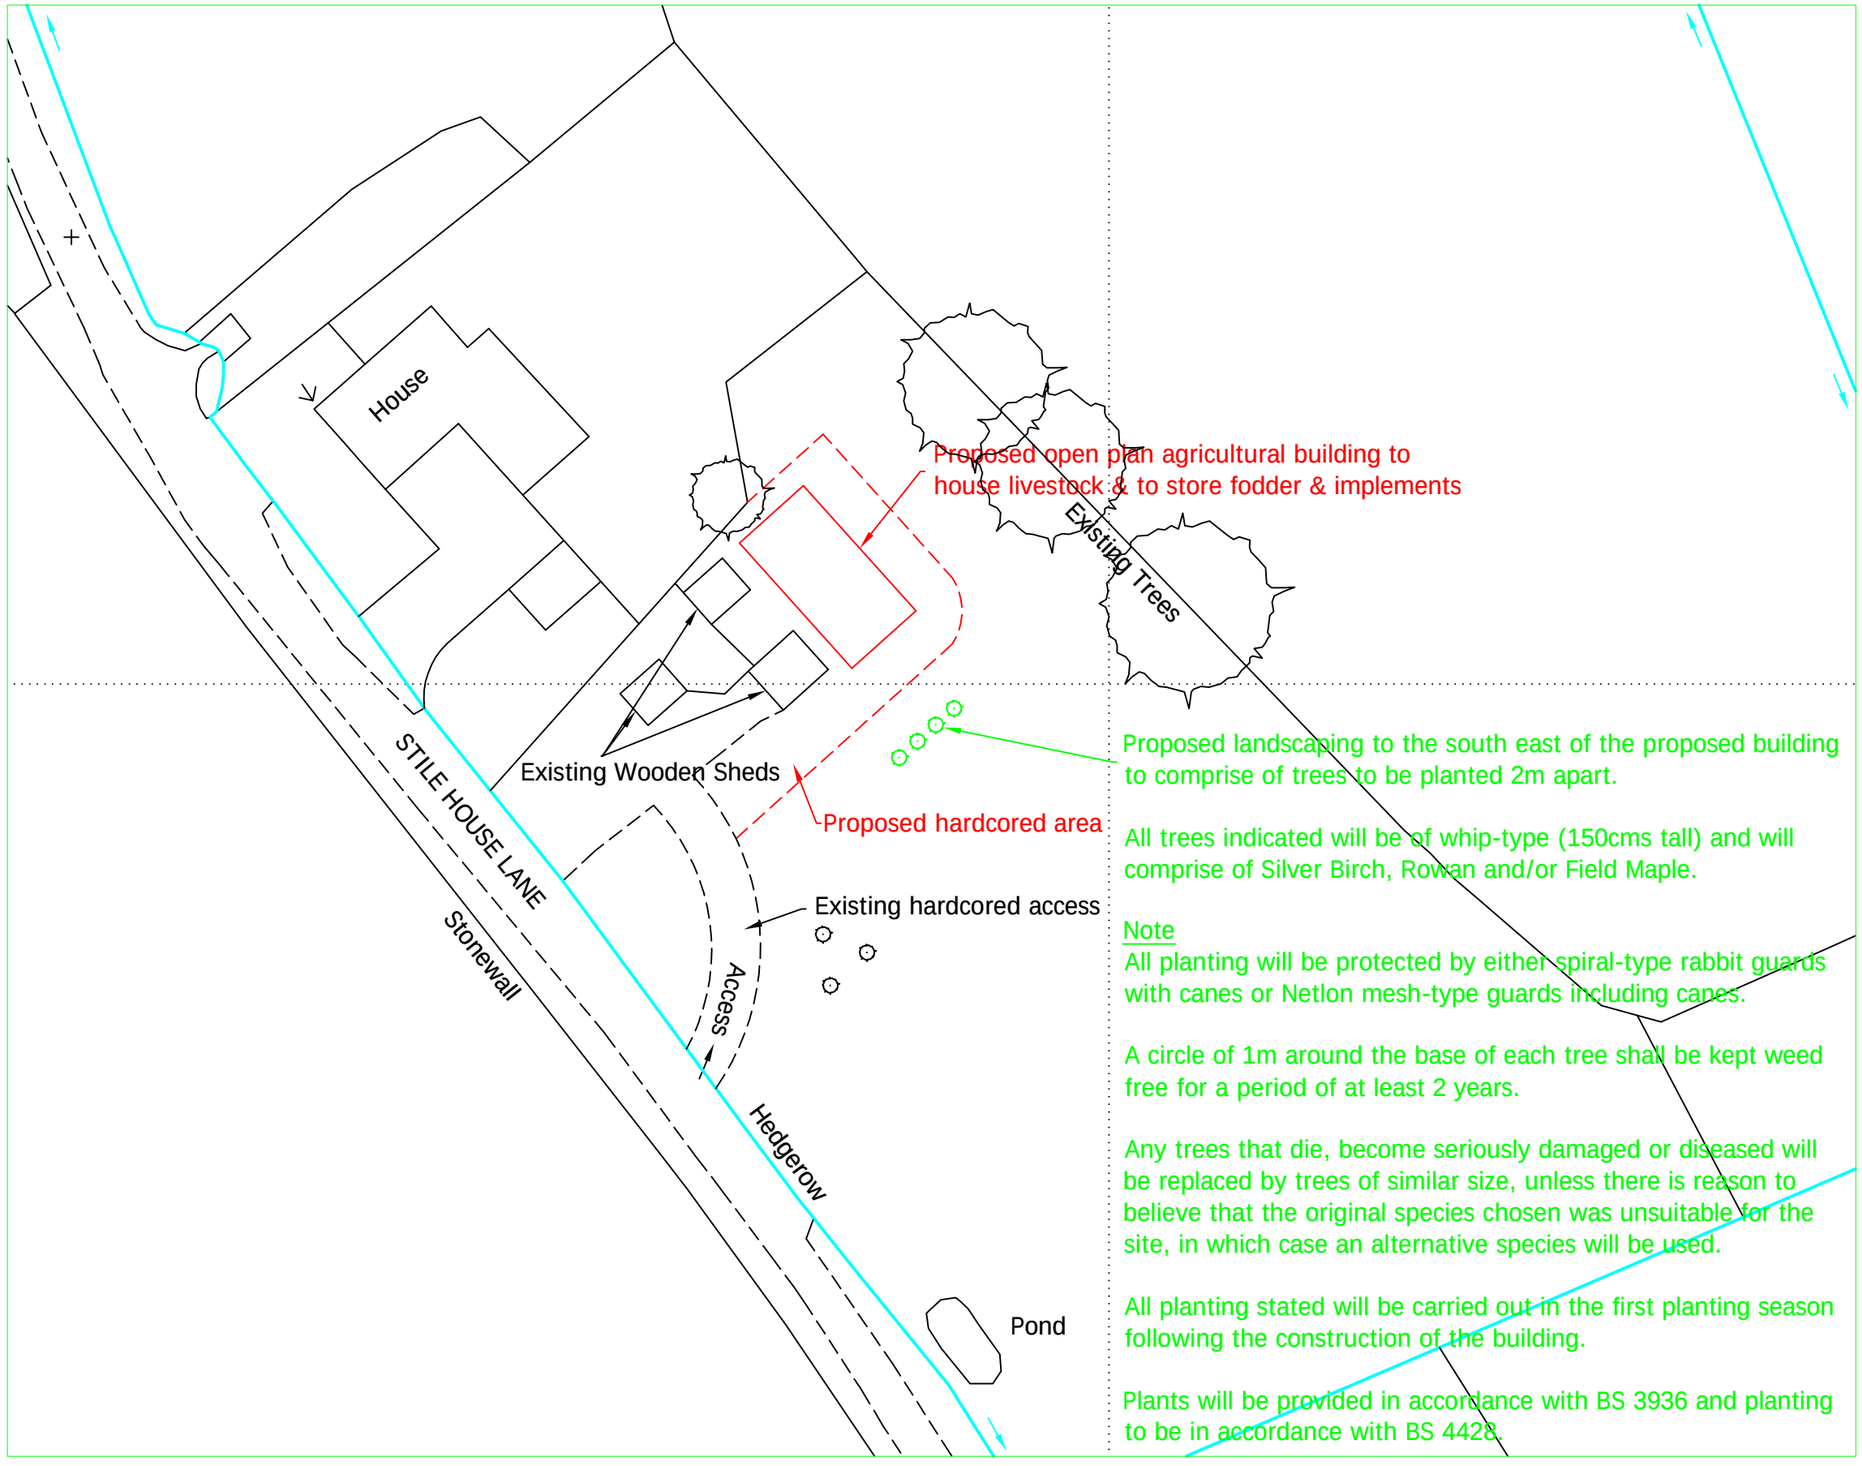


Proposed landscaping to the south east of the proposed building to comprise of trees to be planted 2m apart.

All trees indicated will be of whip-type (150cms tall) and will comprise of Silver Birch, Rowan and/or Field Maple.

Note

All planting will be protected by either spiral-type rabbit guards with canes or Netlon mesh-type guards including canes.

A circle of 1m around the base of each tree shall be kept weed free for a period of at least 2 years.

Any trees that die, become seriously damaged or diseased will be replaced by trees of similar size, unless there is reason to believe that the original species chosen was unsuitable for the site, in which case an alternative species will be used.

All planting stated will be carried out in the first planting season following the construction of the building.

Plants will be provided in accordance with BS 3936 and planting to be in accordance with BS 4428.

N
W E
S

Reproduced from Ordnance Survey digital map data, 1:2500 scale, by permission of Ordnance Survey on behalf of The Controller of Her Majesty's Stationery Office.
© Crown copyright.
All rights reserved.
Licence Number: 100046980

Rev.	Revision Description	Drn	Chkd	Appd	Date

© Copyright

A & H Structures LTD
Narlow Works, Thorpe, ASHBOURNE. DE6 2AT
Tel: 01335 350419 Fax: 01335 350533

Client:
Mr S M Tweats
Twillow Heath, Stile House Lane,
Bradnop, Leek. ST13 7NE

Project:
Proposed Agricultural Building

Title:
Block Plan

Drawn by:	Designed by:	Checked:
Dianne Brown		
Date: 26/08/2016	Index No.:	Approved:

Scales: 1:500 @ A3

Drawing No: 1154–002 Revision