NOTE - DO NOT SCALE FROM DRAWING

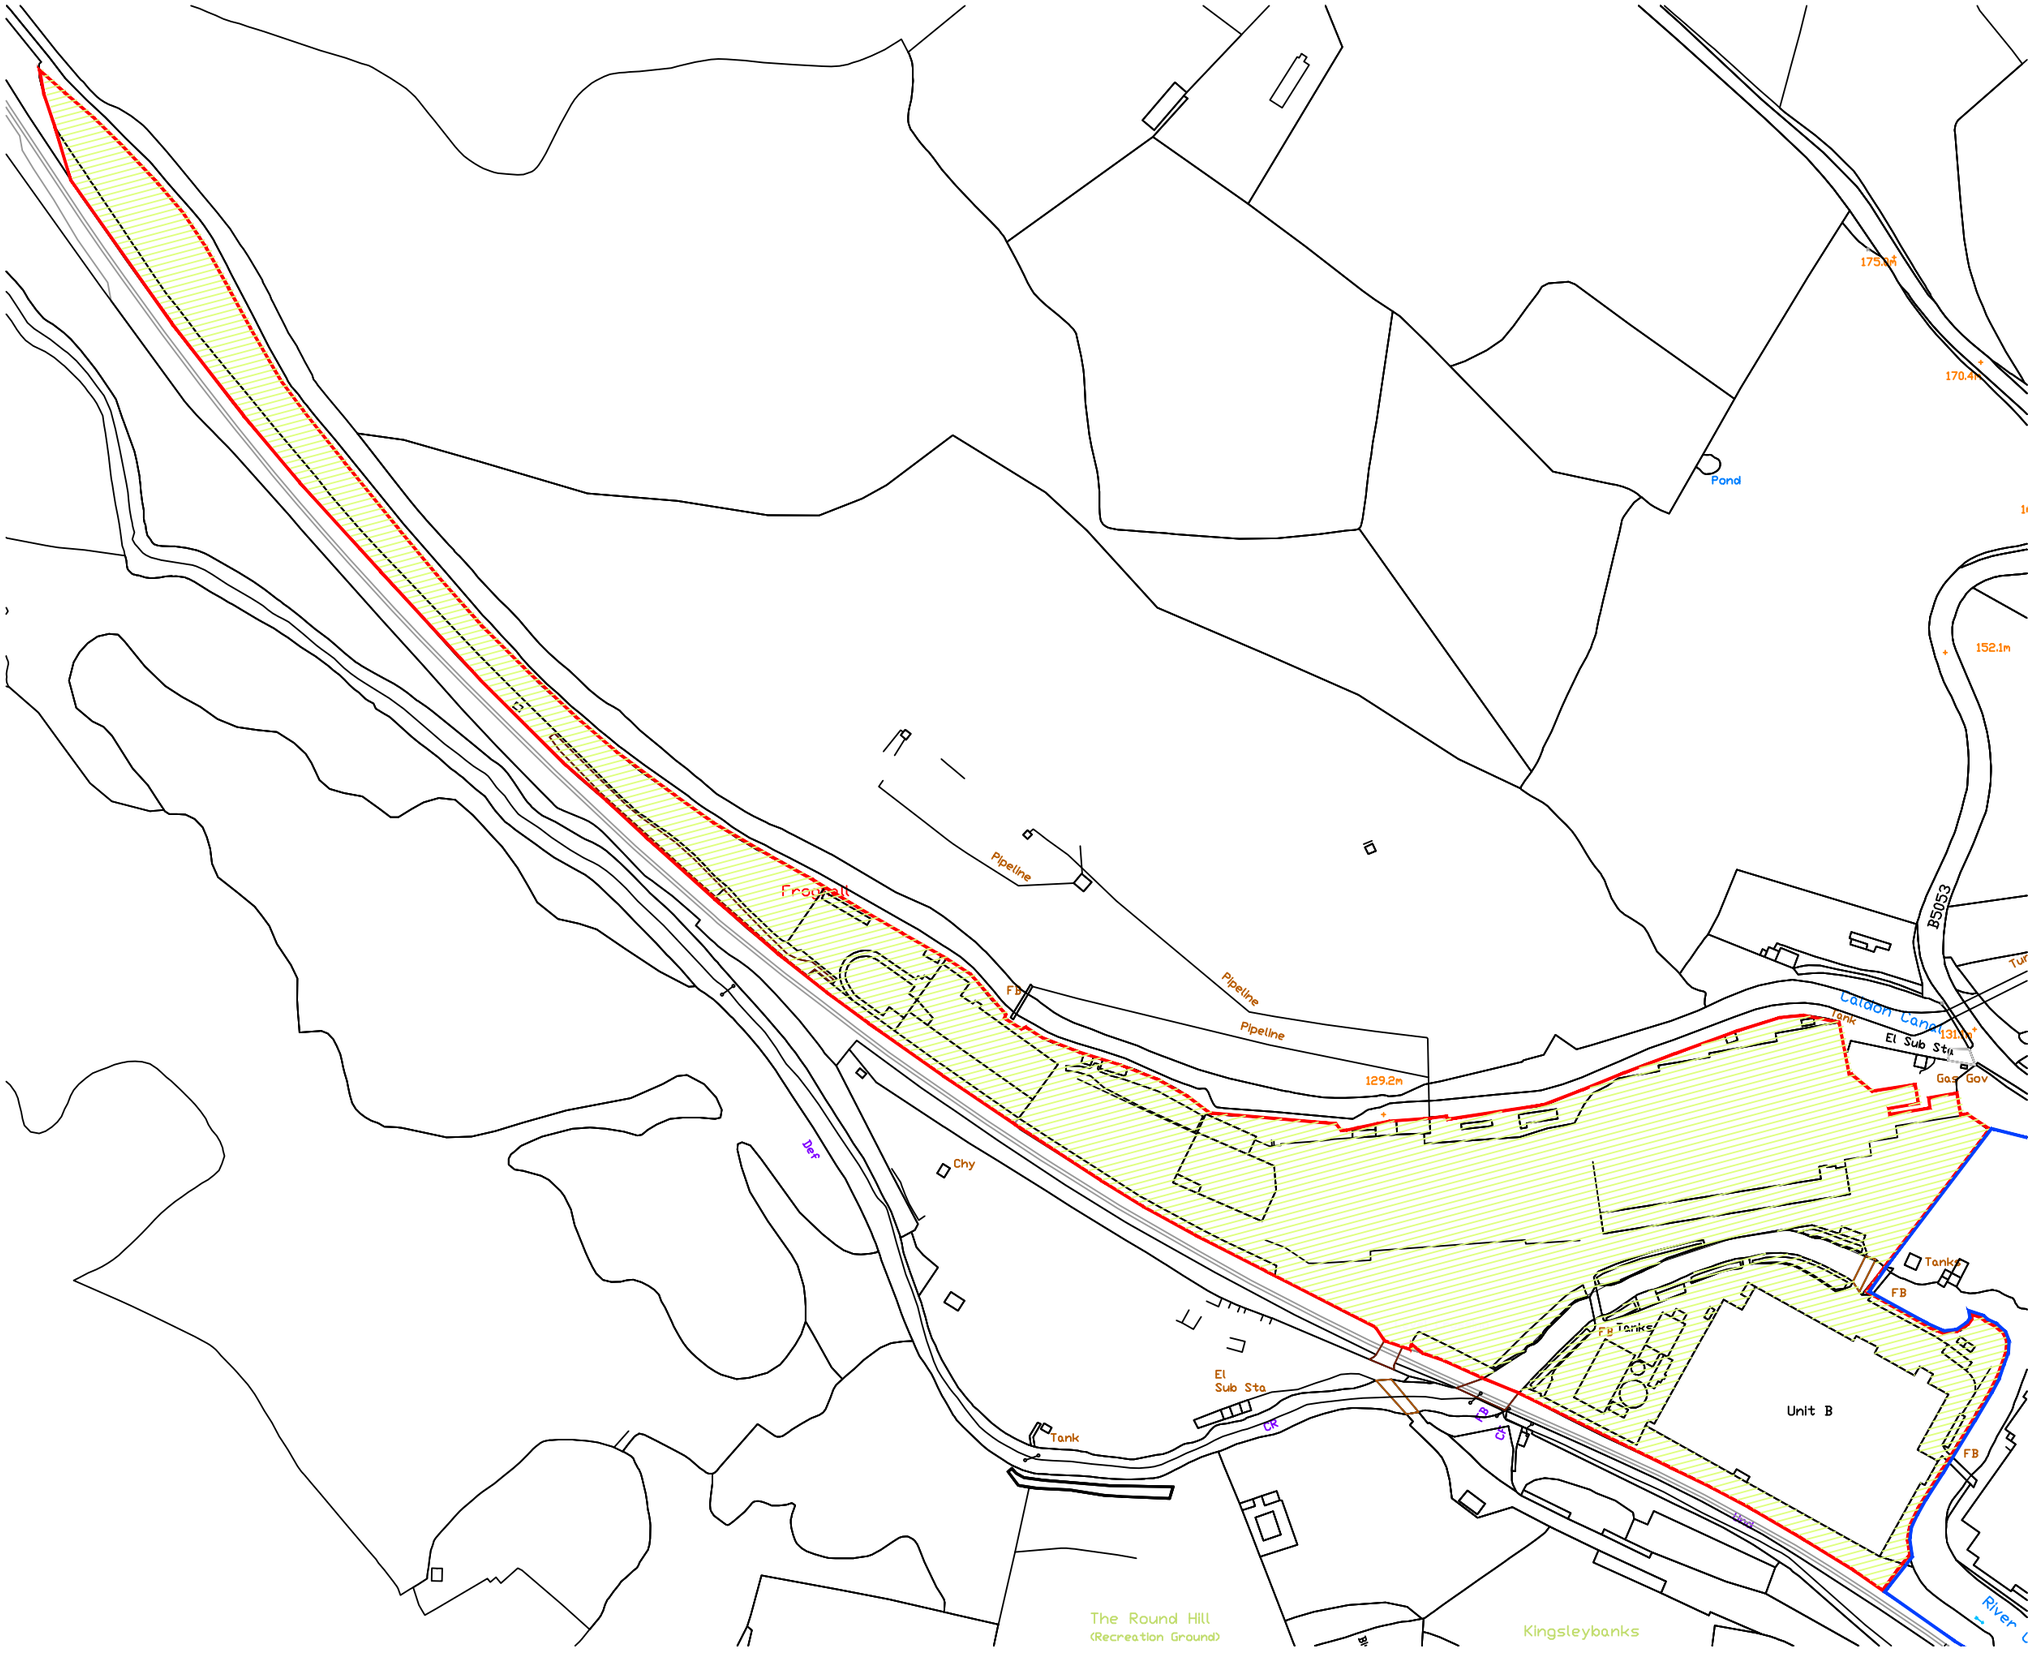

Area for outside storage

FOREFRONT
DEVELOPMENT CONSULTING

9 Britannia Park, North Road, Stoke on Trent, ST6 2PZ
Office 01782 216912 WWW.FOREFRONTDC.UK

CLIENT

HADLEY INDUSTRIAL ESTATES

PROJECT

Change of use of industrial Unit (B) from manufacturing use to storage and distribution use with external sotrage at former Thomas Bolton site, Froghall Road, Froghall, Staffs. ST10 2HQ

TITLE

Proposed External Storage Plan
OS Licence - 0100031673

SCALE	DRAWN
1:2500 @ A3	ATG
DRG NO.	DATE
16-134-03	08 / 09 / 16

REV.	DESCRIPTION	DATE

The contents of this drawing are the copyright of Forefront Development Consulting