




SOUTH ELEVATION

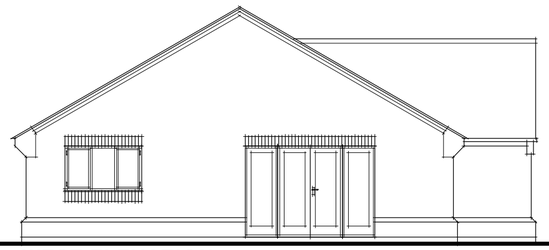


WEST ELEVATION

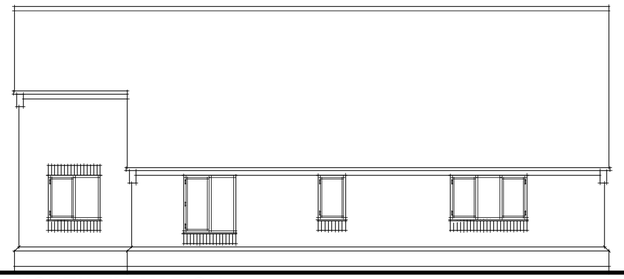


NORTH ELEVATION

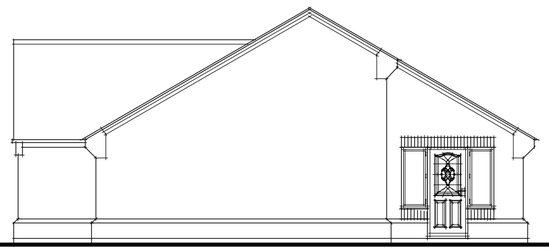

EAST ELEVATION

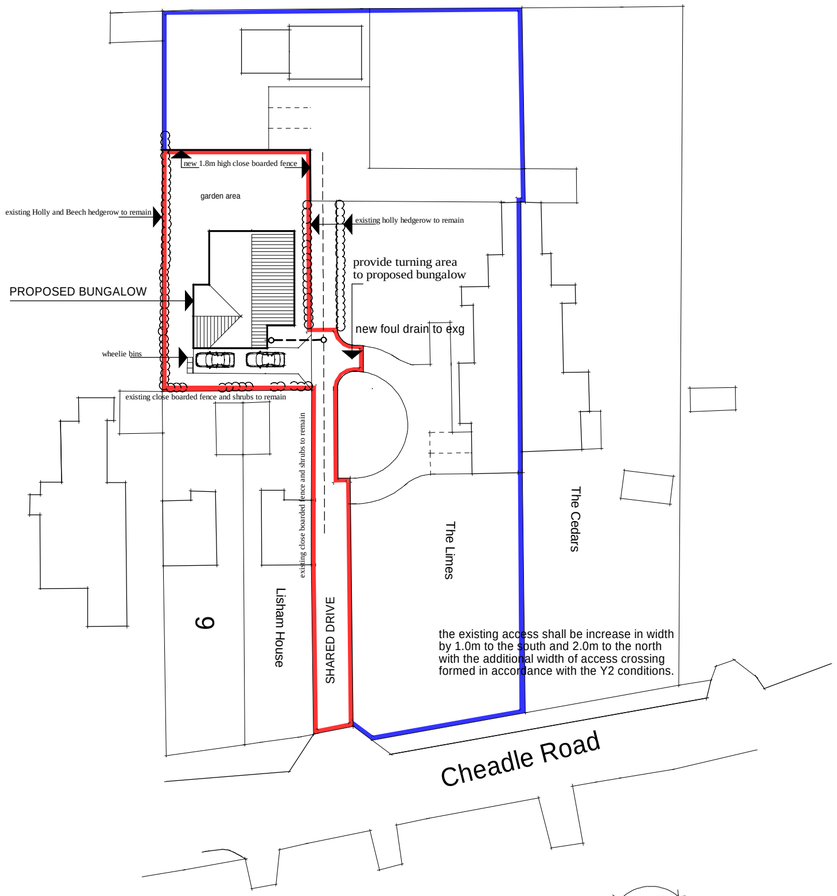


BLOCK PLAN 1:500

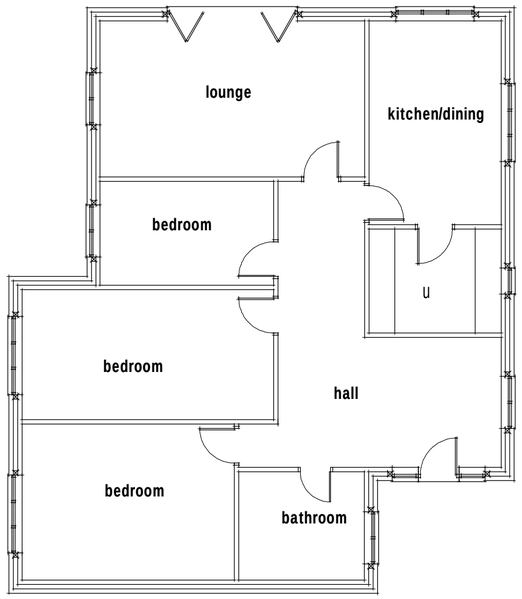

GROUND FLOOR PLAN

0 1m 2 3 4 5 6 7 8 9 10m

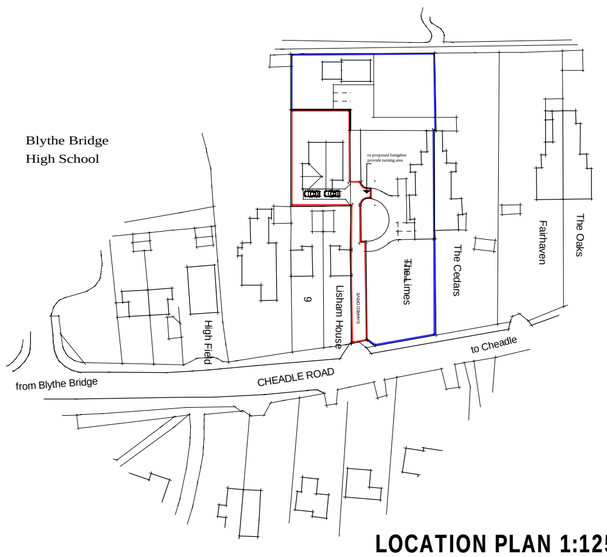

LOCATION PLAN 1:1250

© Crown Copyright 2008. All rights reserved. Licence number 100020449

THIS DRAWING IS COPYRIGHT - ALL RIGHTS RESERVED

Building Design Service

CHARTERED INSTITUTE OF ARCHITECTURAL TECHNOLOGISTS

TITLE

PROPOSED DEACHED BUNGALOW AT THE LIMES CHEADLE ROAD BLYTHE BRIDGE STOKE ON TRENT

CLIENT

MR AND MRS WATKIN

DRAWING NO.

PLANNING 2

SCALE 1:100 DATE NOV 09

SHEET SIZE A2 @ 1:100

B. BLAKEMAN MBIAT
15A, WHITMORE ROAD, NEWCASTLE,
STAFFORDSHIRE. ST5 3LY
TEL/FAX 01782 632911

PDF created with pdfFactory Pro trial version www.pdffactory.com