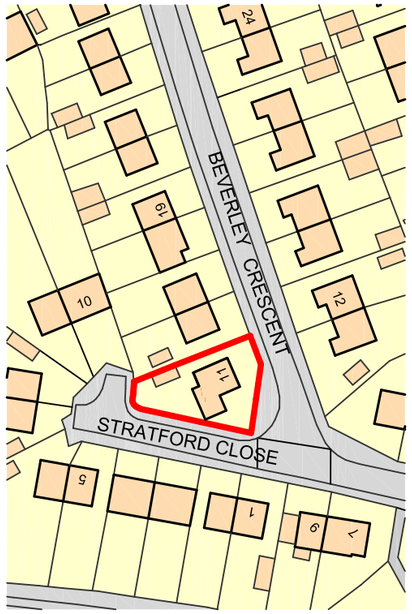

Metres
10 20 30 40 50 60 70 80 90 100

SCALE 1:1250

Site location plan 1:1250

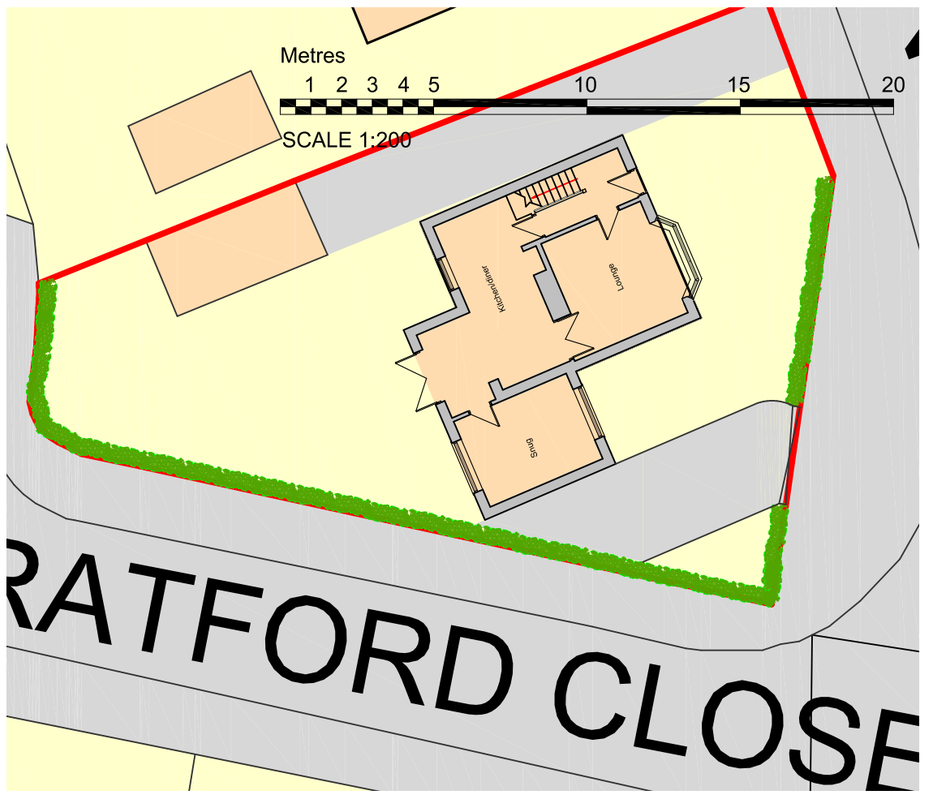

Site location plan as existing 1:200

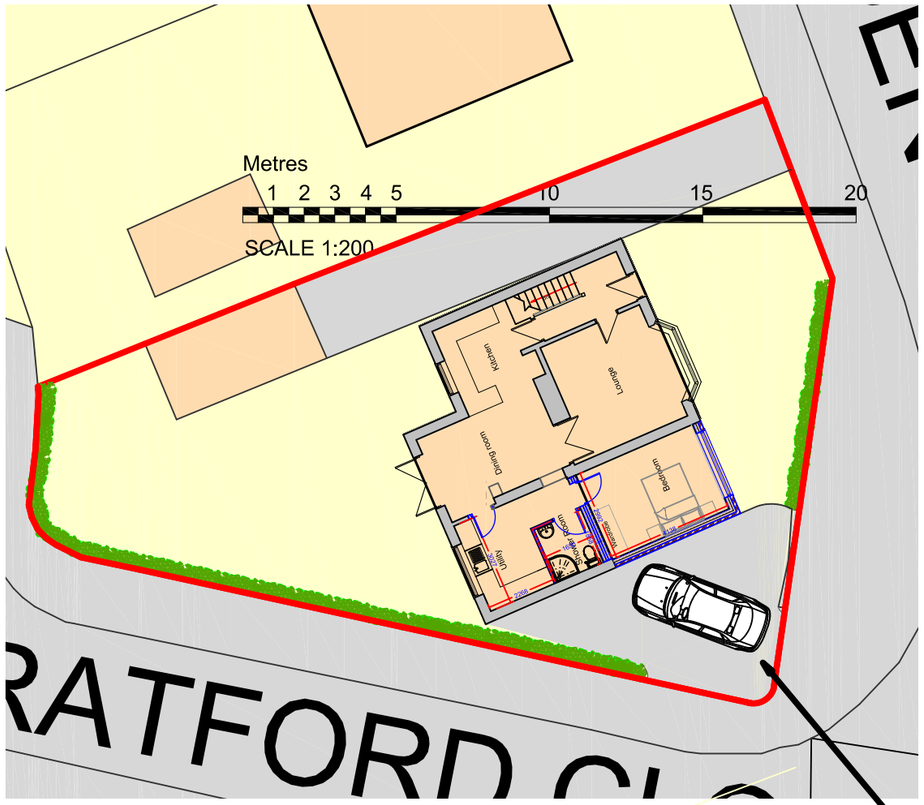

Site location plan as proposed 1:200

corner of plot to be opened up to allow access to existing driveway, to provide better visability to traffic from Stratford close and Beverley crescent
existing concrete drive to be replaced with a permeable block paving



N

DBD Architectural Consultancy Ltd ©2016

1. Copyright is vested with DBD Architectural Consultancy Ltd.

2. All dimensions to be checked on site before proceeding.

3. Contractor to check/adjust dimensions of new work to suit existing conditions.
Do not assume existing structure or details are plumb, square or level.

4. Contractor must notify the architect of any discrepancies before proceeding.

5. All drawings to be read in conjunction with all other consultants drawings and specs.

Rev	Date	Description
A	26.09.16	Minor amendments

DBD Architectural Consultancy

DBD Architectural Consultancy Ltd
50 Broad Street, Leek,
Staffordshire, ST13 5NS
01538 383118
mail@dbdconsultants.co.uk
www.dbdconsultants.co.uk

Mr and Mrs Astbury
11 Beverley Crescent
Forsbrook

Client

two storey side extention and internal alterations

Project

Title

Site location plans as existing

Stage: Planning		
Size: A3	Date: 07.09.16	Job No: 1651-100
Scale: 1:1250 & 1:200		
Drawing Number: PL 01A		