
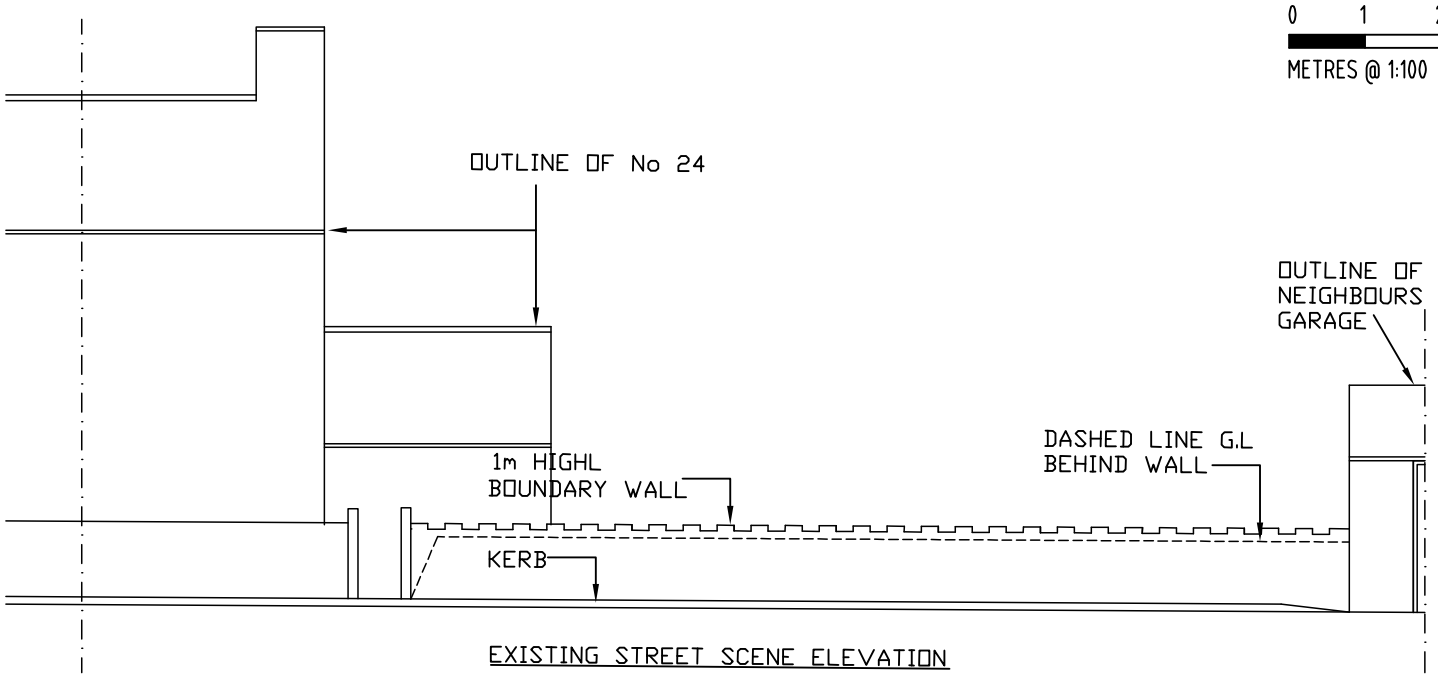


EXISTING STREET SCENE ELEVATION

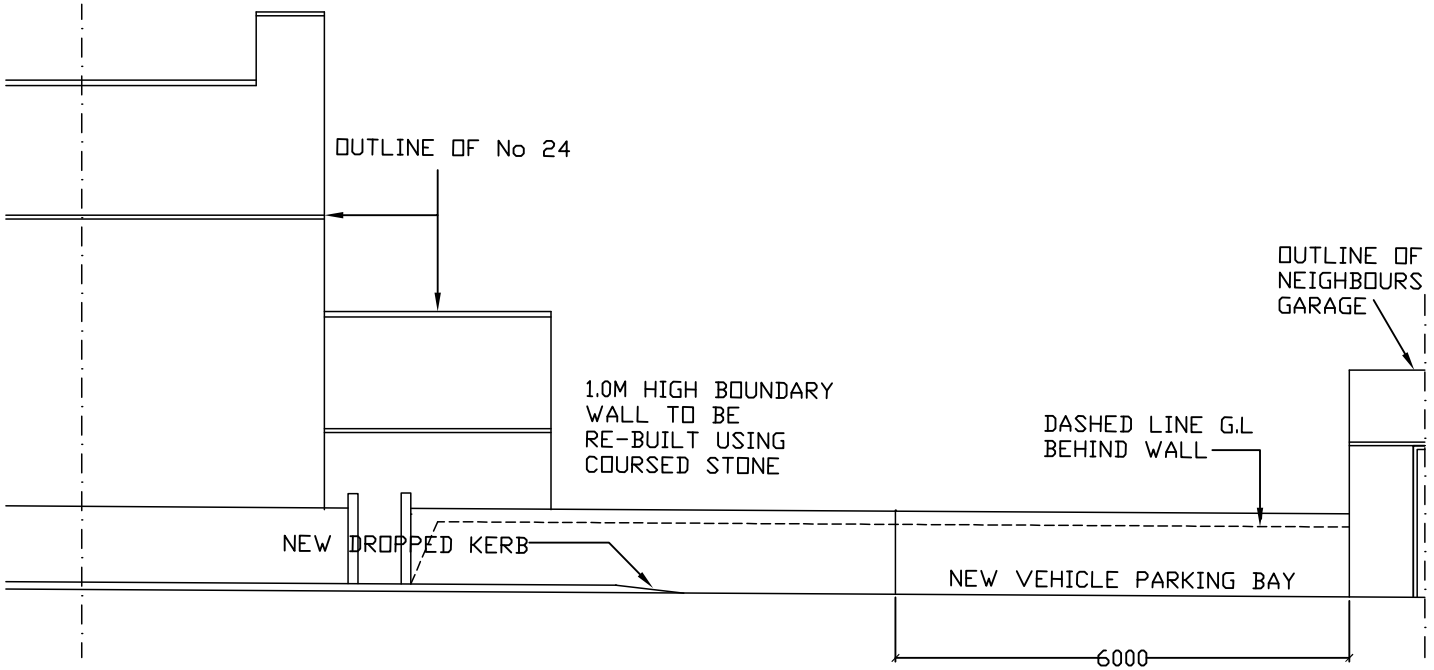

PROPOSED STREET SCENE ELEVATION

0 1 2 3 4 5 6 7 8

METRES @ 1:100

A SEPT'16 PROPOSED PARKING SPACE CHANGED SQ & REDUCED

DRAWING TITLE		
PROPOSED DRIVEWAY ELEVATION 24 HIGH ST IPSTONES, ST10 2LU		
DATE	SCALE	DRAWN BY
DEC '15	1:100 @ A4	GJM
PROJECT NO.	DRAWING NO.	REVISION
060	02	A