BLOCK PLAN

1:200

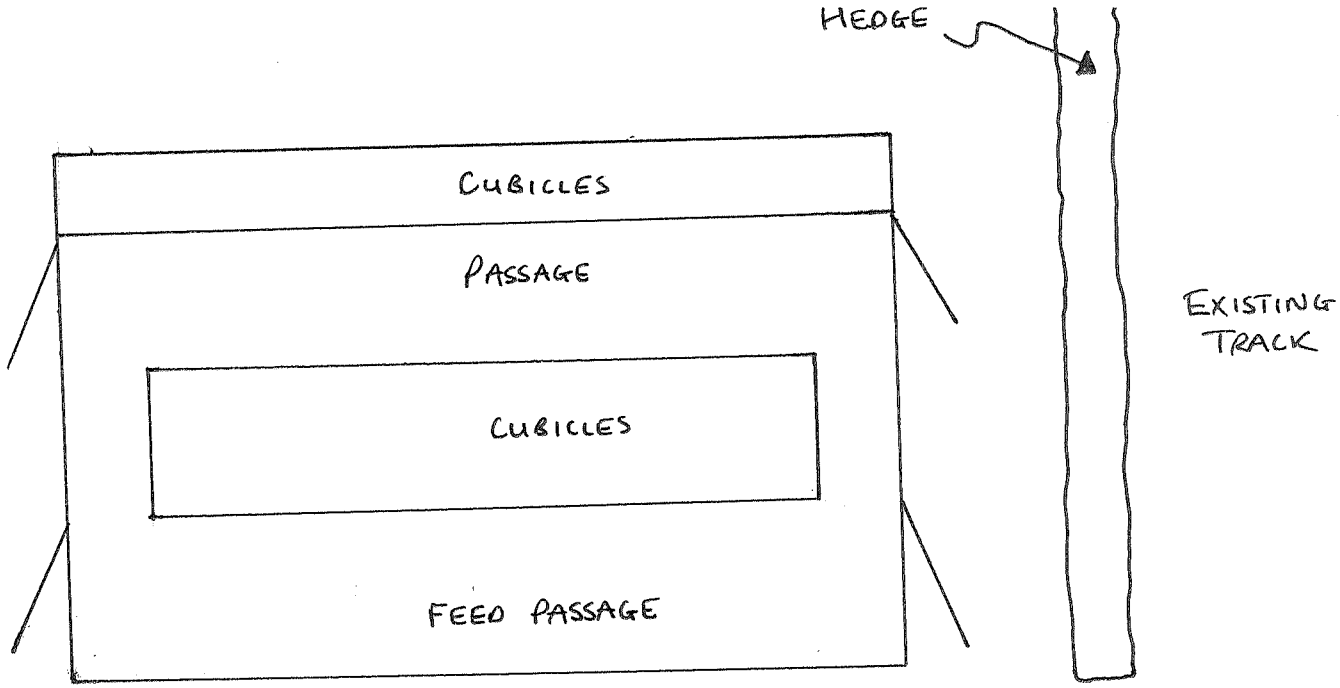

1:200

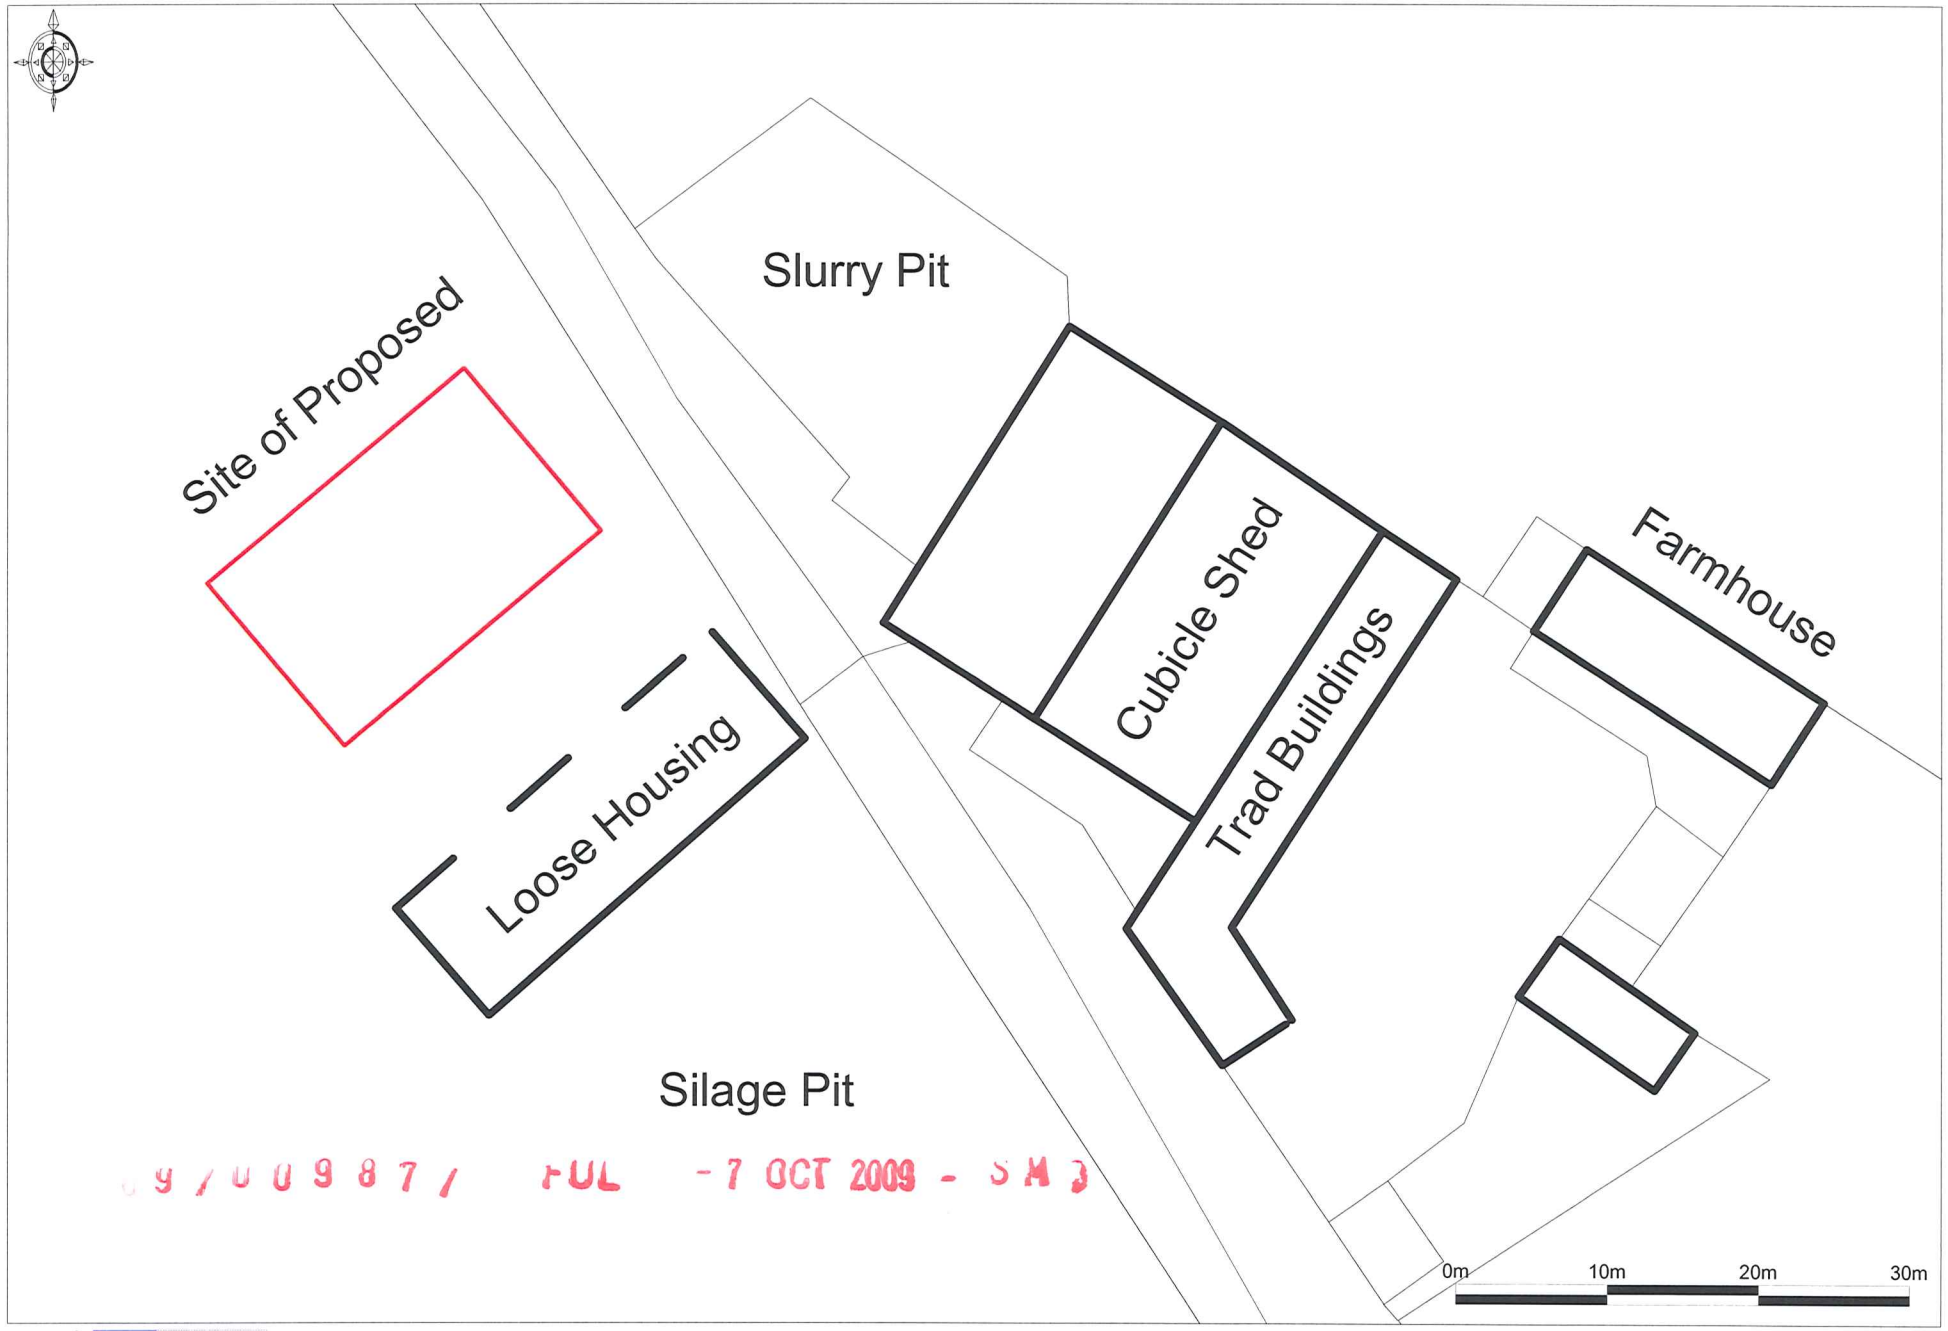

09/00987/FUL - 7 OCT 2009 - SMJ

Enabled by Ordnance Survey
© Crown Copyright 2009. All rights reserved. Licence number 100020449. Plotted Scale - 1:500