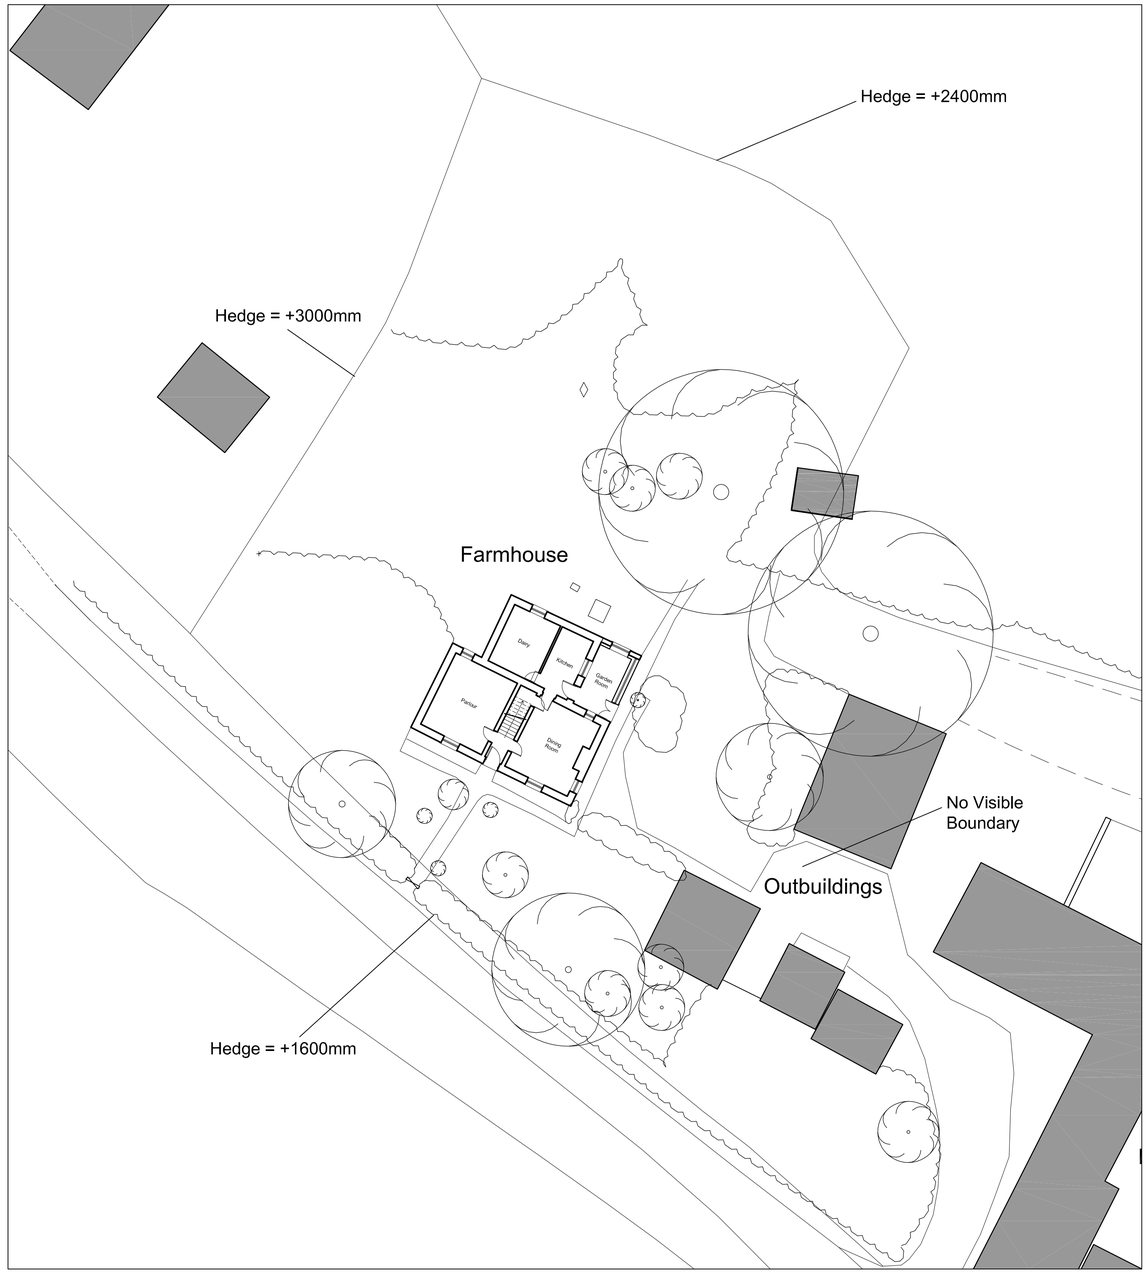

Metres
01 02 03 04 05 10 15 20
SCALE 1:200

N

revisions

ref	date		drawn	chk'd

notes for construction

1. This drawing shall not be scaled to ascertain dimensions
2. Dimensions shall be checked and verified prior to work being commenced

Hayes & Partners

Architects
Historic Building Consultants

Atlas House
Old Hall Street
Macclesfield Cheshire SK10 2DT
Telephone 01625 426218
Fax 01625 511 732
hp@hayesandpartners.co.uk

job

Cloud Wood End Farm
Toft Green
Congleton
CW12 3QF

for Mr & Mrs Chiswell

Site and Block Plan
as Existing

scale	1:200@A1		
date	22/07/16		
drawn	JGR	checked	EH
number	3706_01_01	revision	-