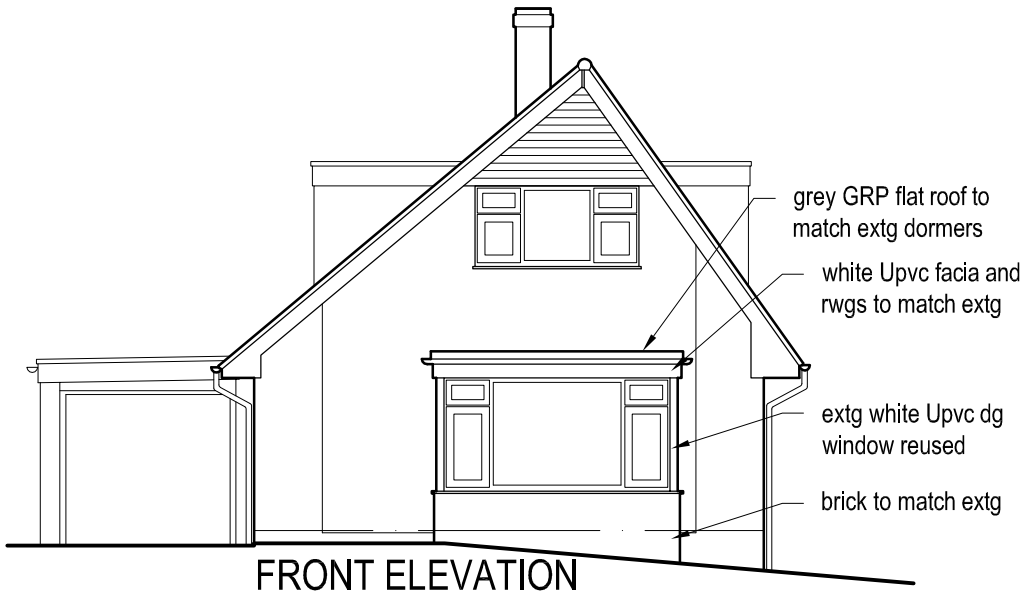

FRONT ELEVATION



SIDE ELEVATION (S)

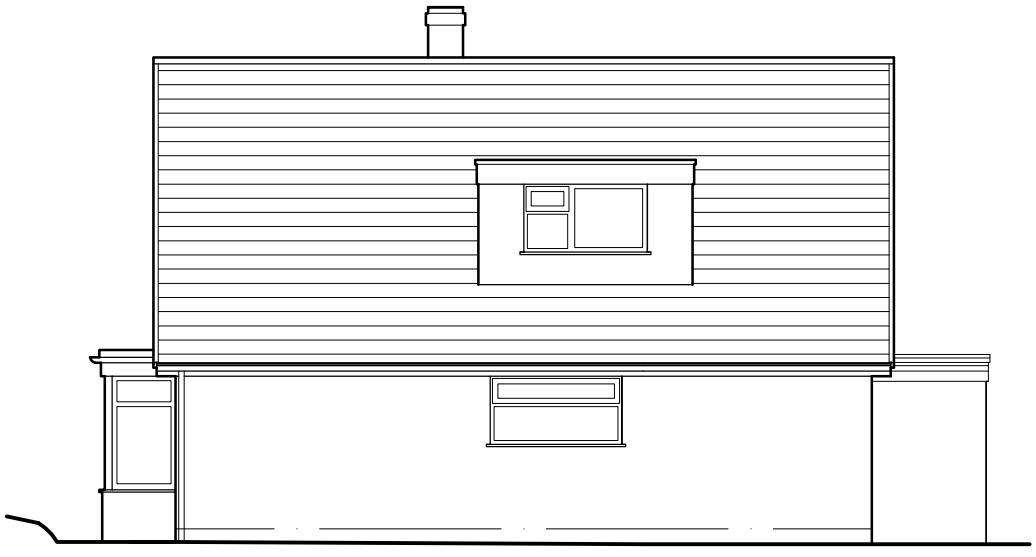

SIDE ELEVATION (N)

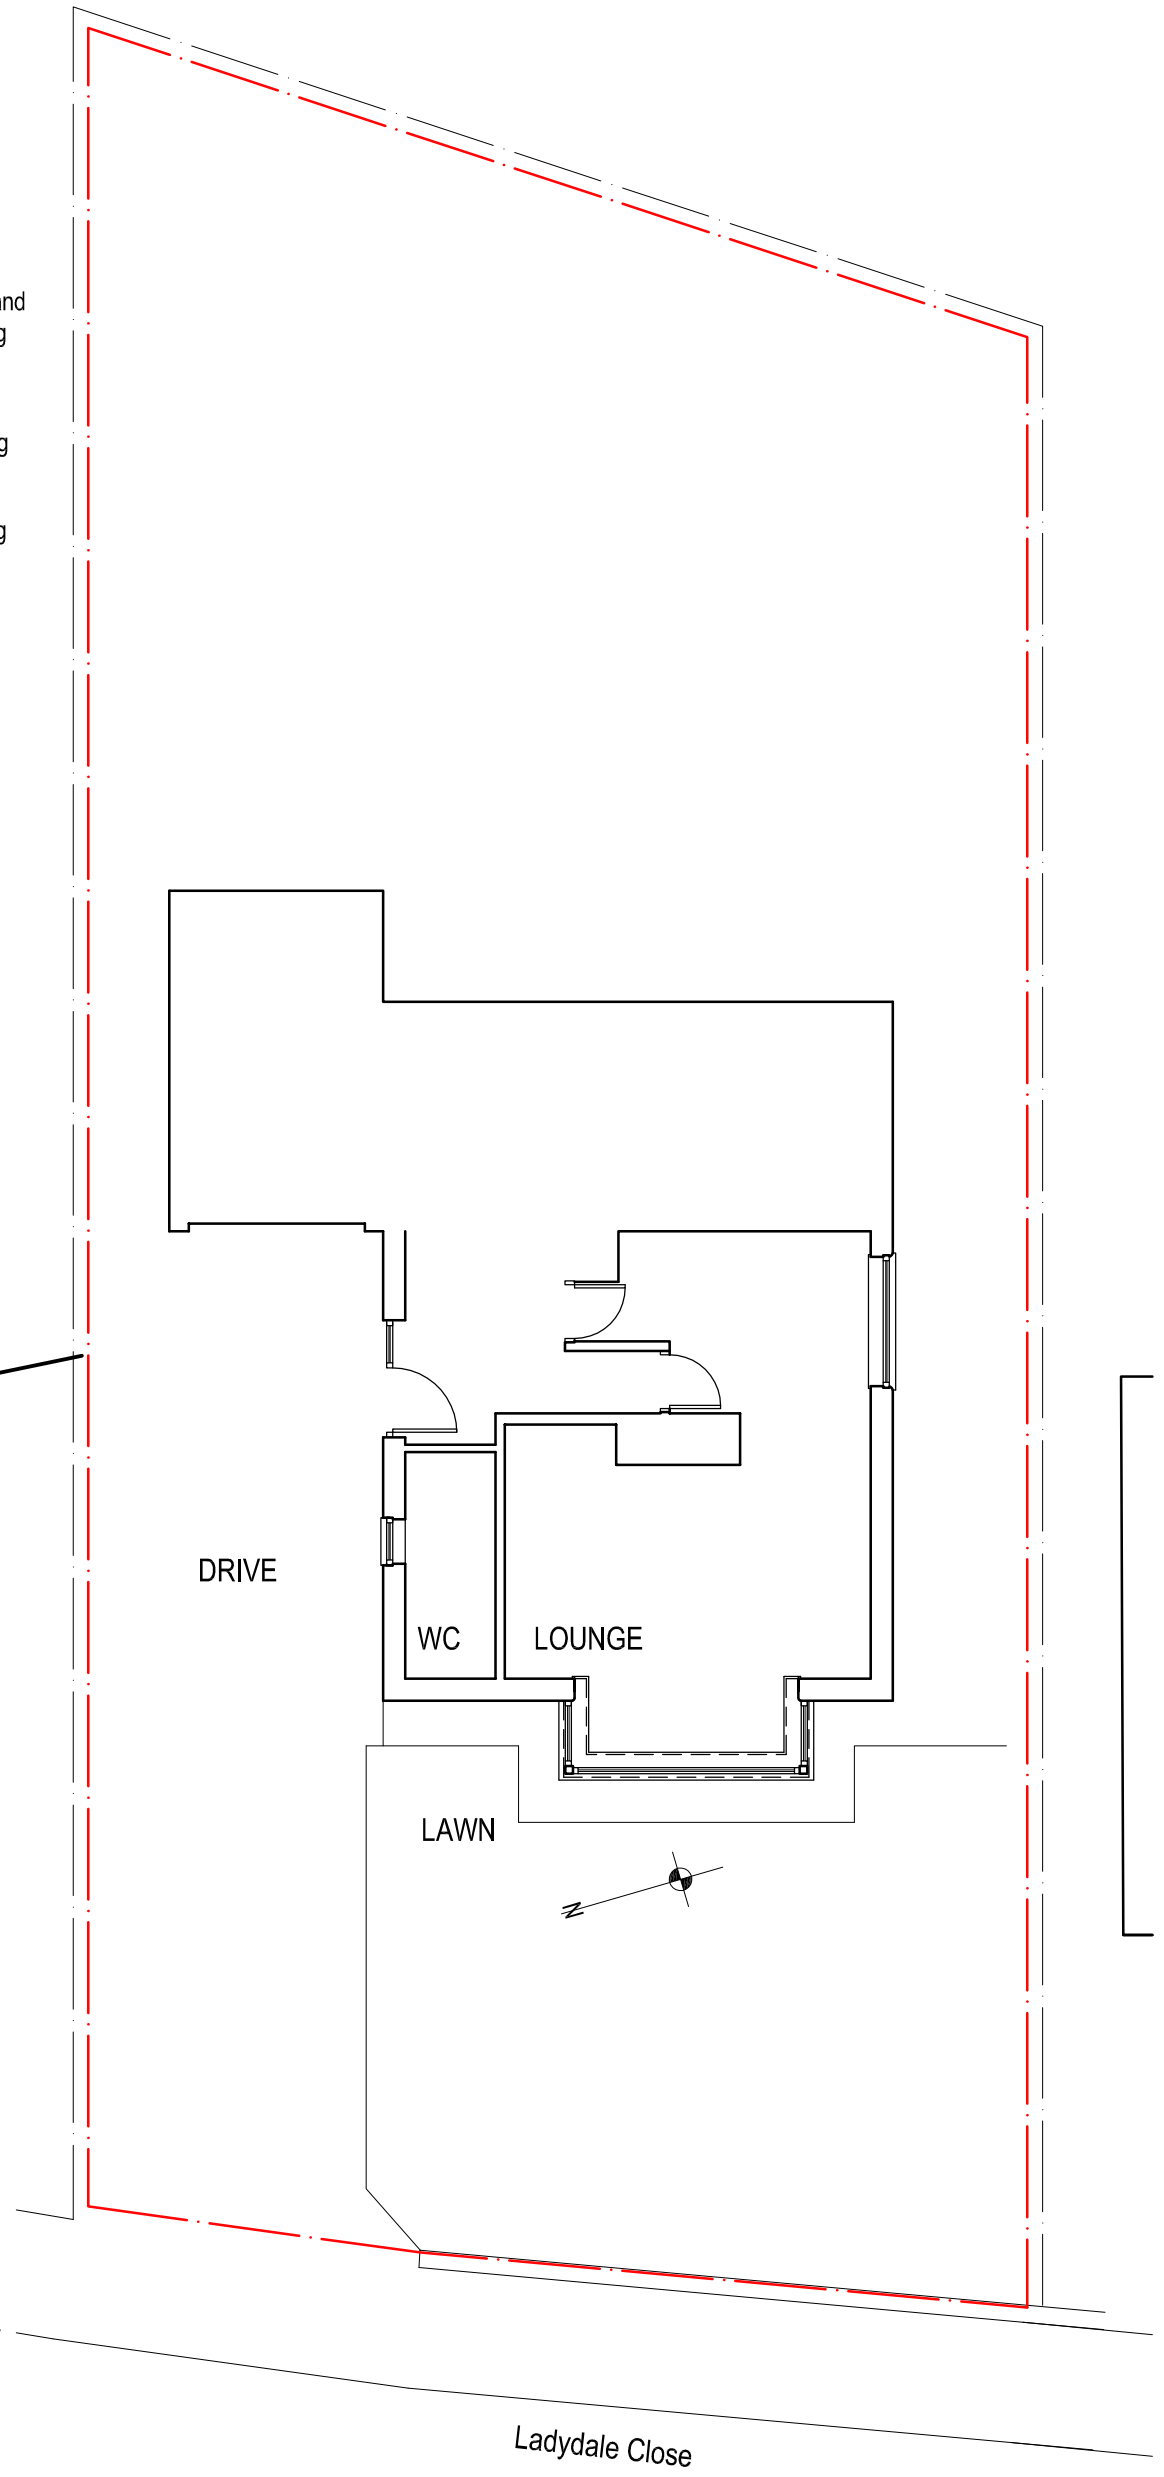

SITE AND FLOOR PLAN

0 1 2 3 4 5m

job	4 Ladydale Close Bay Extension		
title	Plans and Elevations as Proposed		
date 03.10.16	scale 1/100 @ A3	dwg. no. 4LC-06	rev. .

Ian Ankers architecture
Building and Design Consultants
Ryecroft Farm, Rushton Spencer, Macclesfield, SK11 0RP
t 01260 546944
e ian@ianankers.co.uk
w www.ianankers.co.uk