Ref: DRW022 Ver: 1 ISD: 01/10/15]



SOUTH WEST ELEVATION [SIDE]

Scale 1:00 @ A1

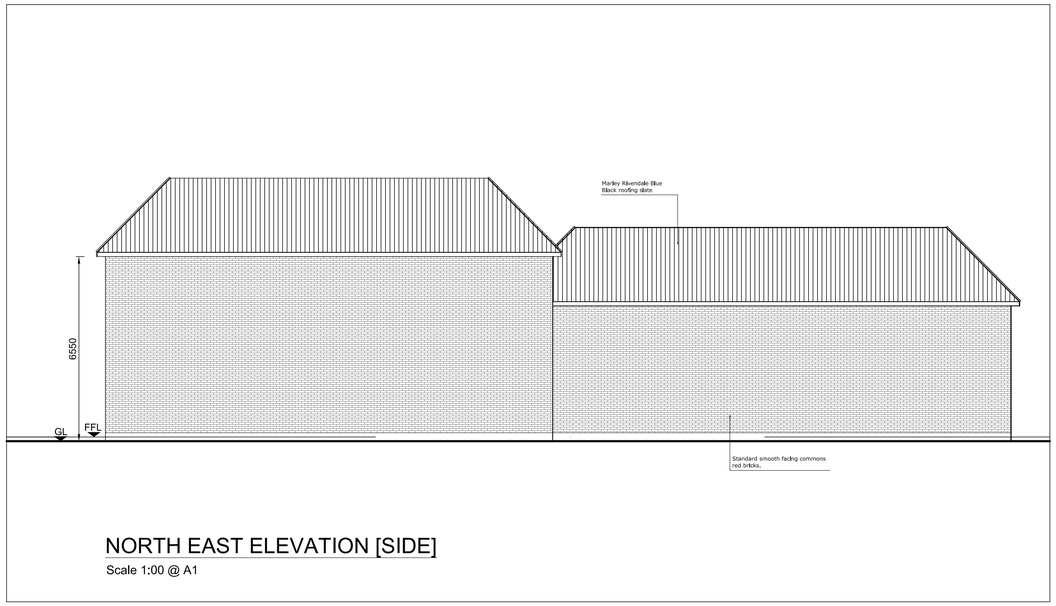

NORTH EAST ELEVATION [SIDE]

Scale 1:00 @ A1



SOUTH EAST ELEVATION [FRONT]

Scale 1:00 @ A1

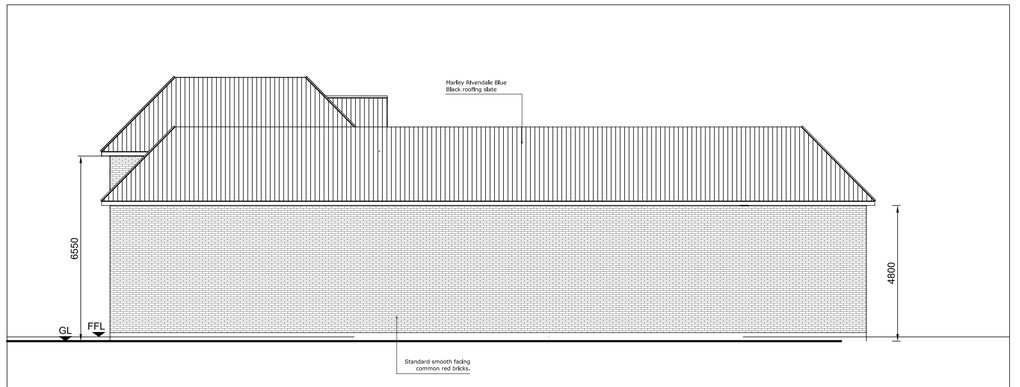

NORTH WEST ELEVATION [REAR]

Scale 1:00 @ A1

NOTES

1. THIS IS AN A1 DRAWING, IF REPRODUCED IN ANY OTHER FORMAT THE SCALE SHOWN WILL BE INCORRECT.
2. DO NOT SCALE OFF THIS DRAWING.
3. ANY AMBIGUITIES, OMISSIONS AND ERRORS, OR INCONSISTENCIES WITH OTHER DOCUMENTS, ON THIS DRAWING SHOULD BE NOTIFIED IMMEDIATELY TO THE ARCHITECT BEFORE THE COMMENCEMENT OF WORKS ON SITE.
4. ALL DIMENSIONS ARE IN MILLIMETRES UNLESS OTHERWISE STATED.
5. ALL DIMENSIONS, UNLESS OTHERWISE STATED, ARE TO THE FACE OF UNFINISHED MASONRY WALLS OR TO THE FINISHED PLASTER FACE OF STUD PARTITIONS.
6. ALL DIMENSIONS ARE TO BE CHECKED ON SITE. ANY DISCREPANCIES ARE TO BE NOTIFIED IMMEDIATELY TO THE ARCHITECT BEFORE THE COMMENCEMENT OF WORKS ON SITE.
7. ALL LEVELS ARE IN METRES UNLESS OTHERWISE STATED.
8. THIS DRAWING IS TO BE READ IN CONJUNCTION WITH ALL OTHER RELEVANT DRAWINGS AND SPECIFICATIONS FOR THIS PROJECT AND APPARENT INCONSISTENCIES BROUGHT TO THE ATTENTION OF THE ARCHITECT.

SAFETY, HEALTH AND ENVIRONMENTAL INFORMATION UNUSUAL SIGNIFICANT HAZARDS
It is assumed that all works will be carried out by a competent contractor working, where appropriate, to an approved method statement. In addition to the hazards/risks normally associated with the types of work detailed on this drawing, note the following:
Construction: 1. 2. 3.
Cleaning/Maintenance : 1. 2. 3.
Residual: 1. 2. 3.

Rev.	Date	Content	By	Ckd
D	26.09.16	Additional Elevations added	RR	XX
C	30.09.10	Elevations revised	TG	XX
B	08.06.10	Elevations revised	TG	XX
A	26.04.10	Roof ridge, eaves and brickwork amendments	RR	XX

cbp architects
44 The Ropewalk Nottingham NG1 5DW
t: 0115 9481144 f: 0115 9580976 w: cbp-arch.co.uk

Project
Broad Street, Leek

Drawing Title
Proposed Elevations

Scale	1:100	Date	09.03.10
Drawn	RR	Checked	xx

Drawing number 4110 (40) 401
Revision D

Reproduction subject to copyright Original sheet size A1

0 1 2 3 4 5 10 15 20 30
do not scale from this drawing