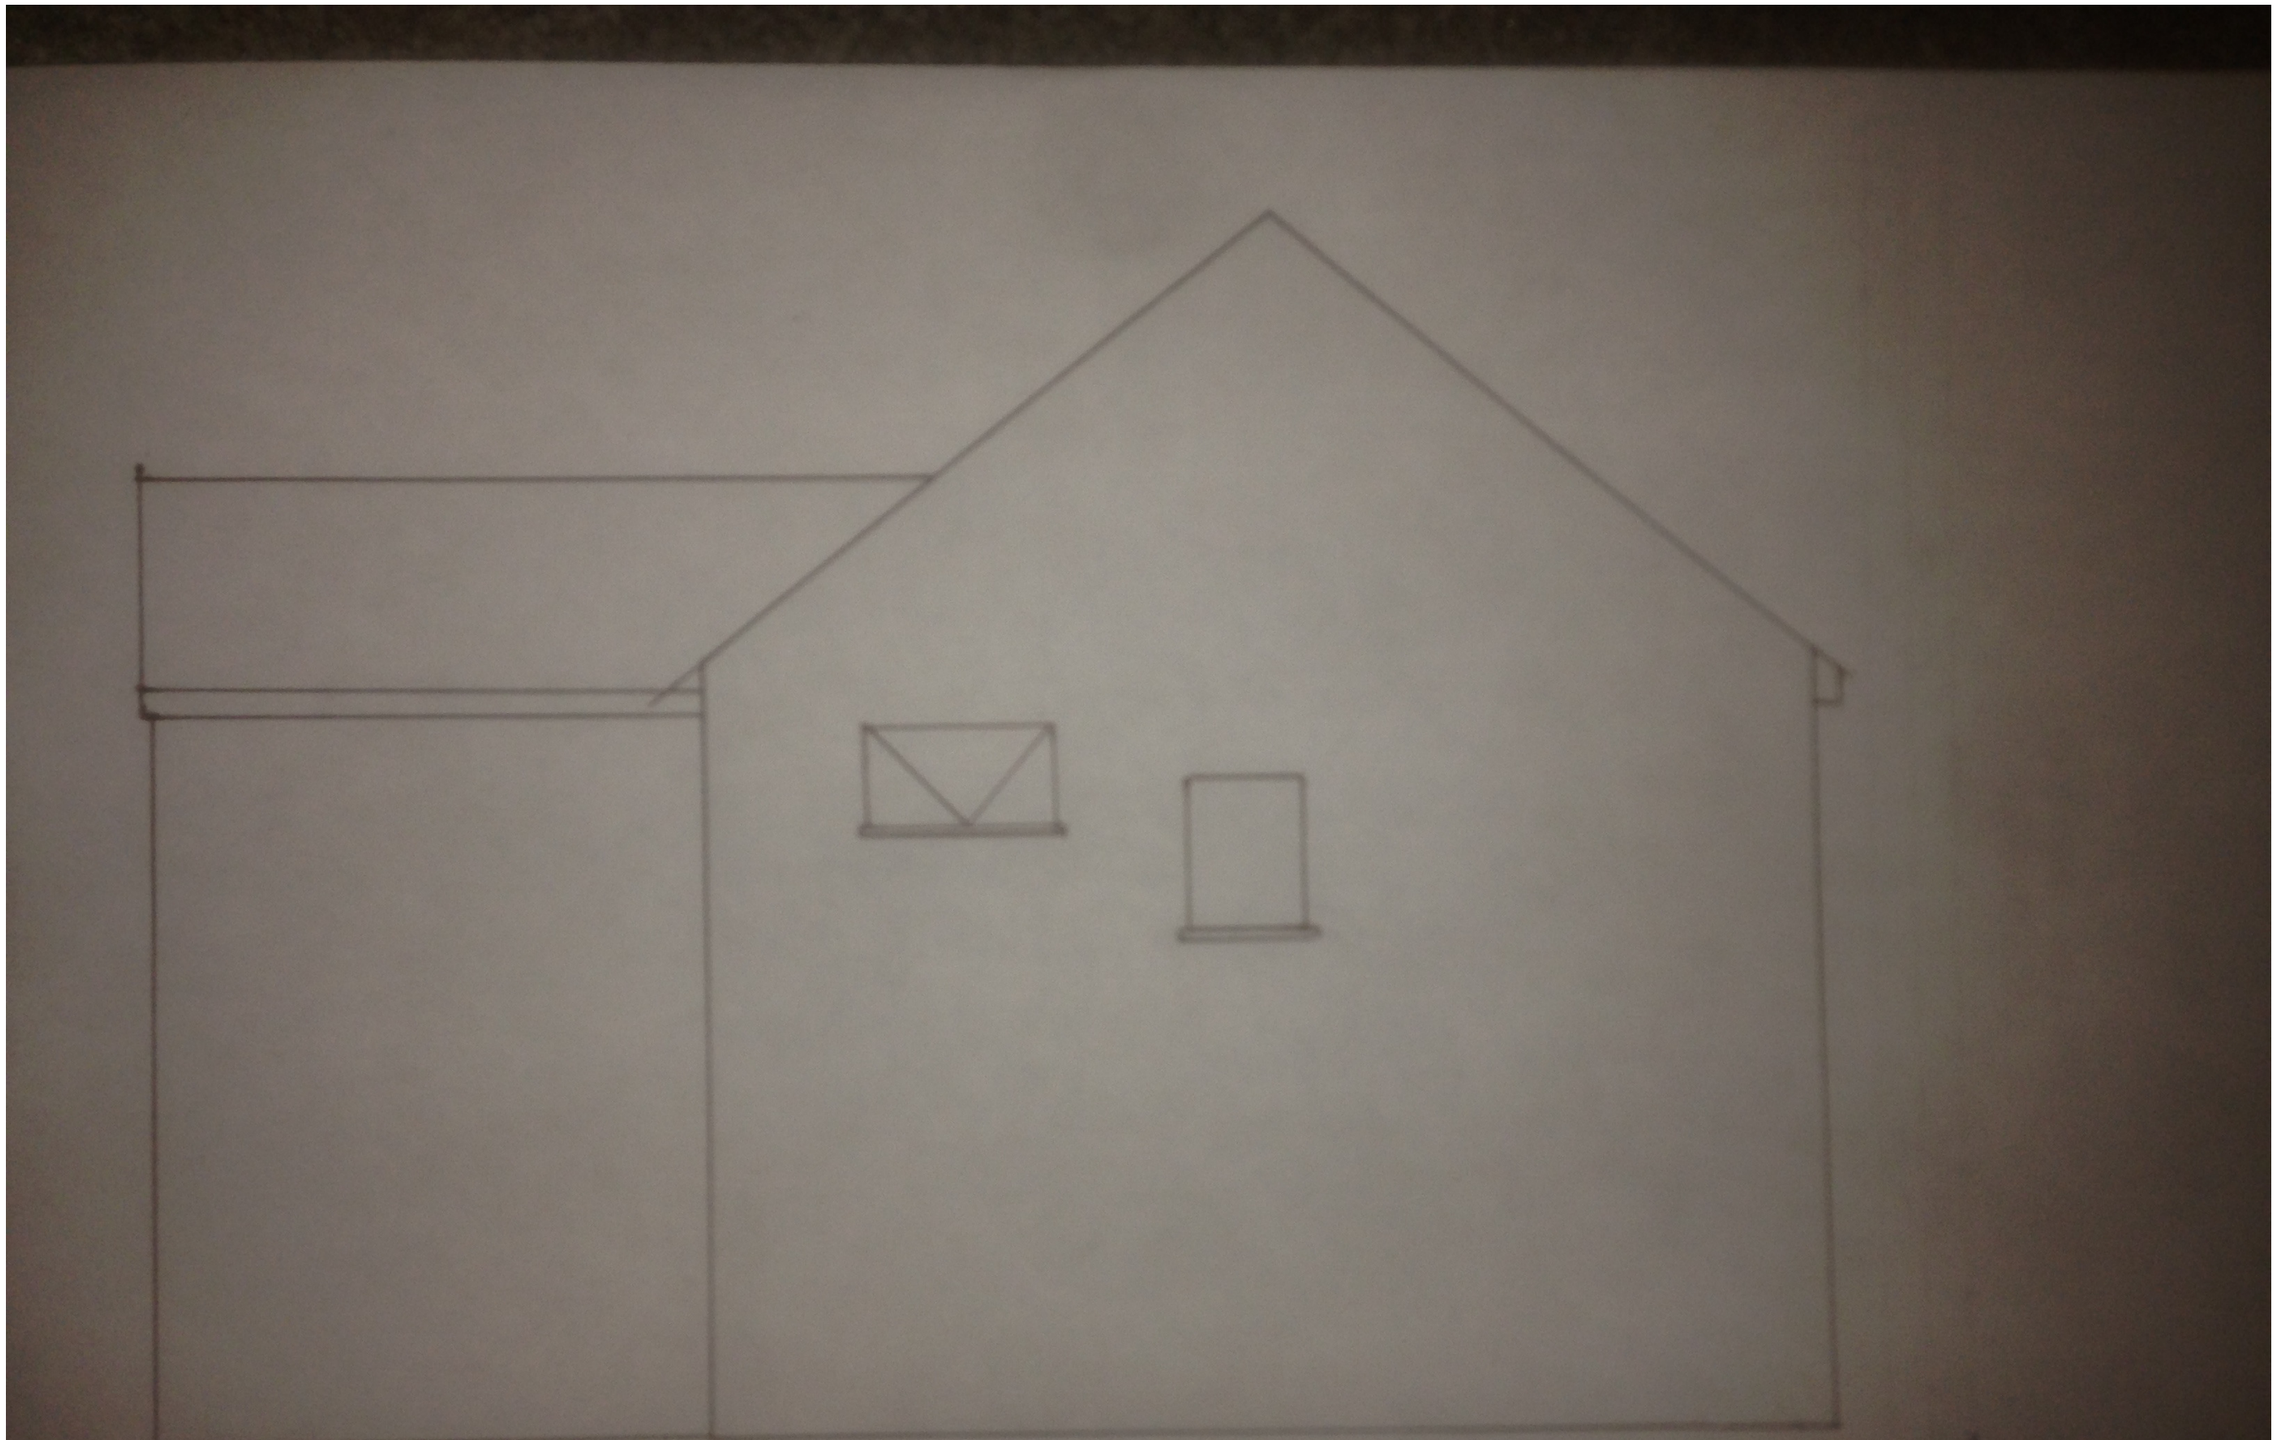


PROPOSED SIDE SHOWING NEW WINDOW

Scale 1/100