SIDE ELEVATION

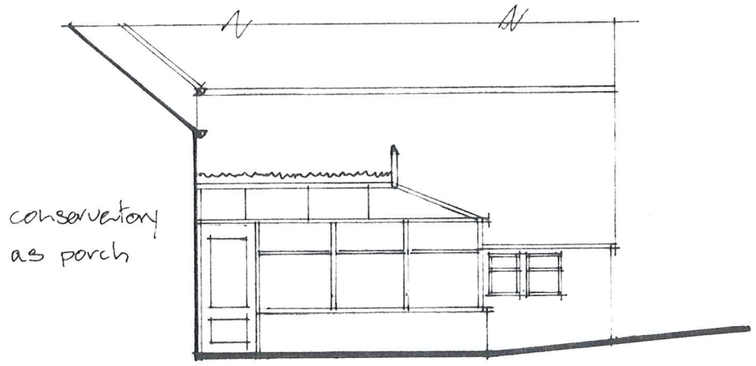

ELEVATION TO CAR PARK.

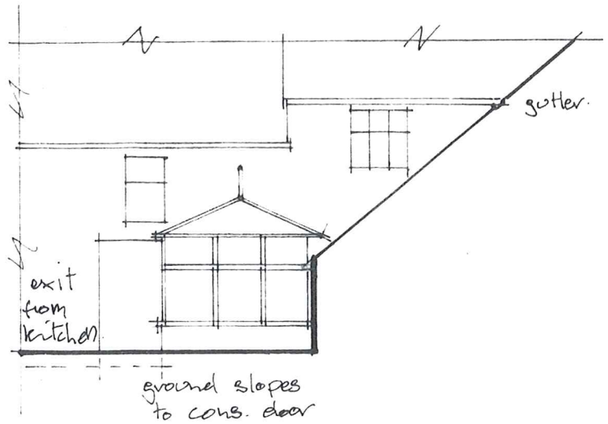

EXISTING ELEVATIONS

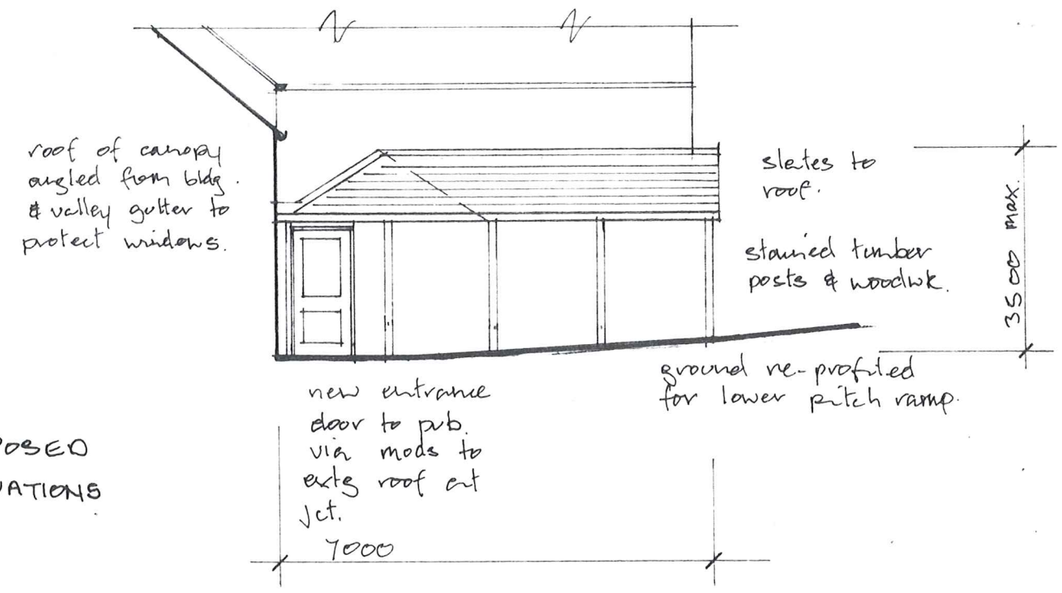

PROPOSED ELEVATIONS

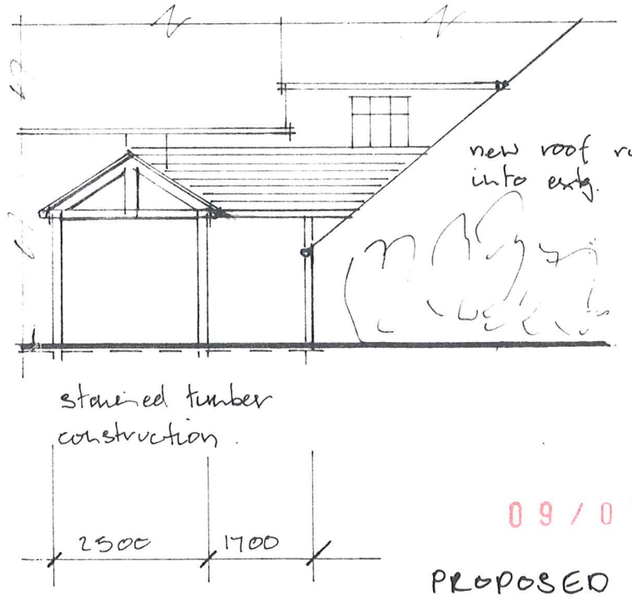

09/01176/FUL 8 DEC 2009 - S M

PROPOSED NEW ENTRANCE CANOPY

at:

THE CROSS INN, CAULDON LOWE, WATERHOUSES, ST10 3EX.

Scale 1:100 Dwg No. 709/01.

Date: Dec. 2009.

See plans abo.