
Scale 1:50

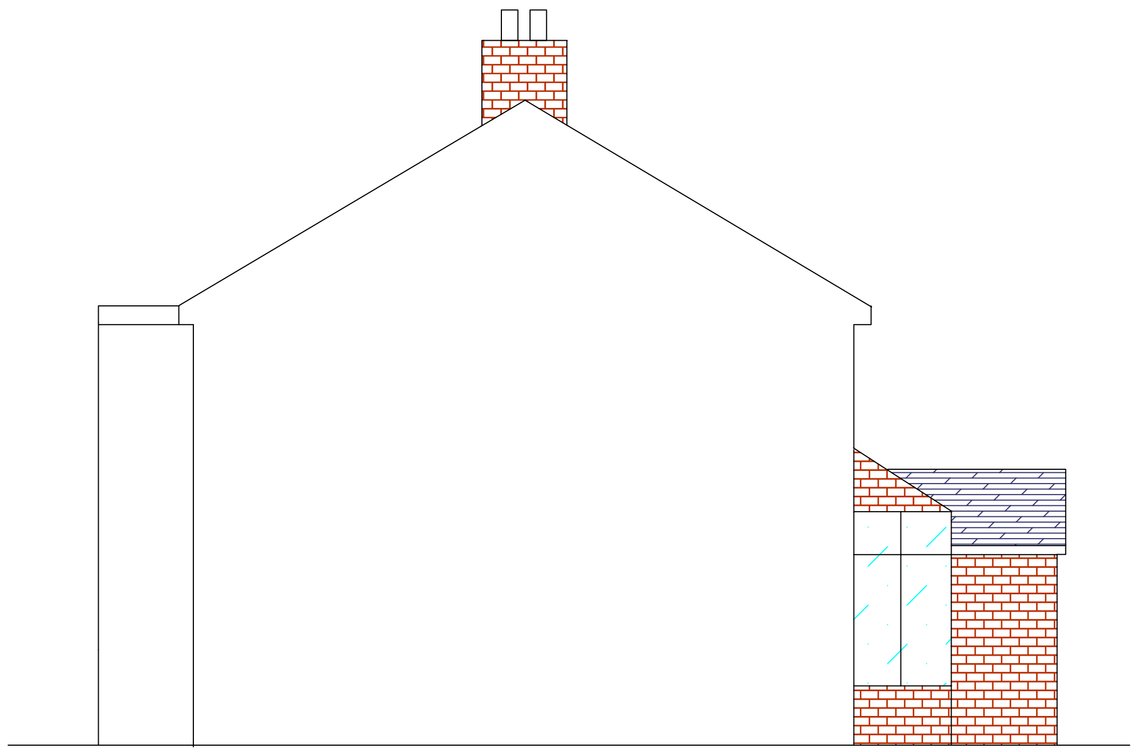


SIDE ELEVATION - EXISTING




FRONT ELEVATION - EXISTING



SIDE ELEVATION - EXISTING

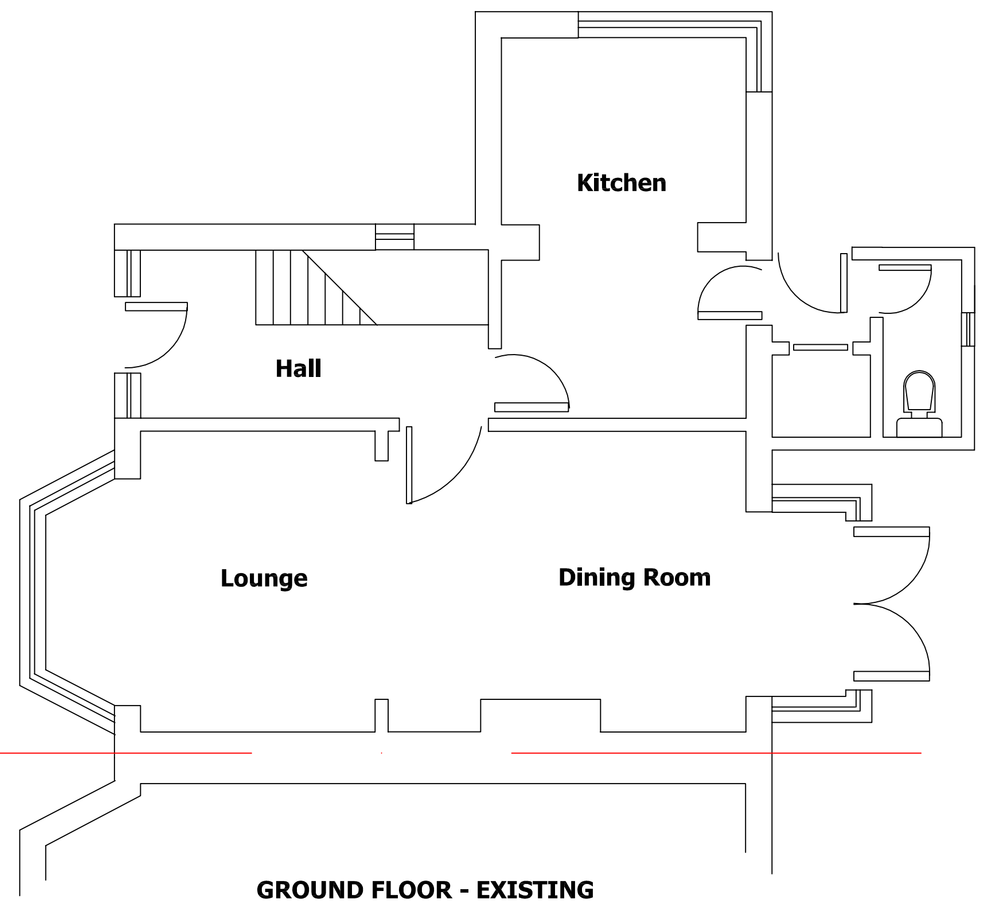

GROUND FLOOR - EXISTING

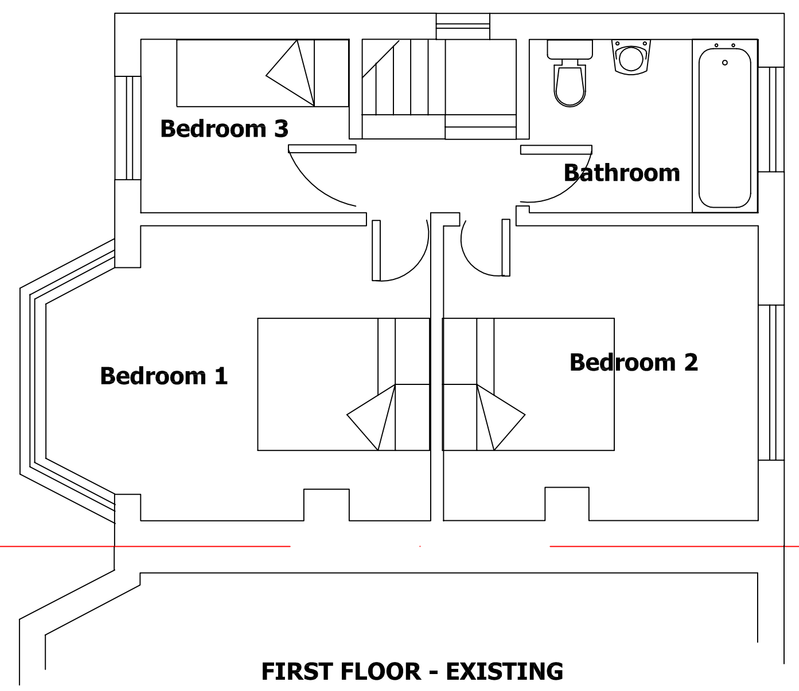

FIRST FLOOR - EXISTING



REAR ELEVATION - EXISTING

Rev A:

This drawing is copyright and should not be reproduced without the permission of John Keates Design.

To be read in context with any other structural or specialist drawing.

Contractor is to check and verify all building and site dimensions, levels and services locations and to only use figured dimensions. Any discrepancy to be verified with John Keates Design before work commences.

If any dimensions are changed or specification of materials altered from this drawing then John Keates Design cannot accept any responsibility from the resulting consequencies.

John Keates *design*

"Kenwood",
Newcastle Road,
Talke,
Stoke-on-Trent,
ST7 1UR

01782 771843

07944408853
www.john-keates-design.co.uk
e-mail: john@john-keates-design.co.uk

TITLE: Existing Layout

PROJECT: Rear extension at
43, Crossfield Avenue,
Blythe Bridge

CLIENT: Mr. & Mrs. Marshall,
43, Crossfield Avenue,
Blythe Bridge,
Stoke-on-Trent,
Staffs,
ST11 9PL

DATE: 7th. Sept. 2016 | SCALE: 1:50 @ A1

DRG NO: 16-022-01