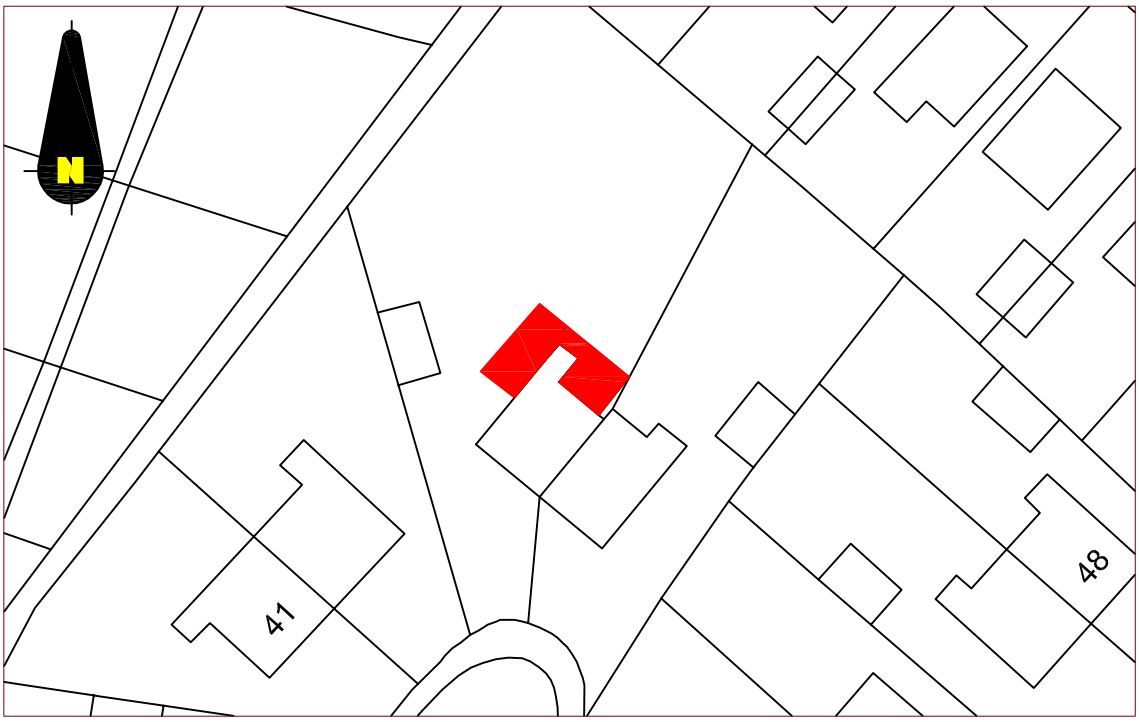


Block Plan 1:500


Location Plan 1:1250

Ordnance Survey®

OS Mastermap™

Provided by Blackwells

Licence no: 100041040

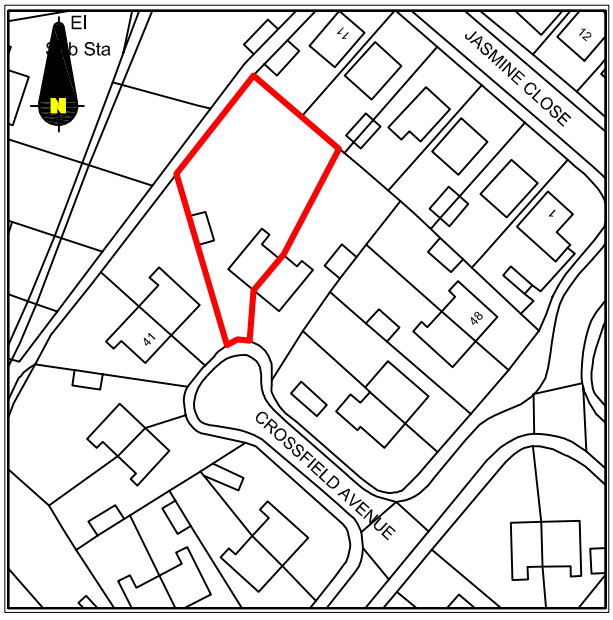

©Crown Copyright 2016
Reproduction in whole or in part is prohibited without the prior permission of Ordnance Survey.

20 0 20 40 60 80 100

Metres

John Keates *design*

"Kenwood", Newcastle Road, Talke, Stoke-on-Trent, ST7 1UR

01782 771843 07944408853 e-mail: john@john-keates-design.co.uk www.john-keates-design.co.uk

TITLE:	Locatlon and Block Plans	PROJECT:	Side and rear extensions at 43, Crossfield Avenue, Blythe Bridge	CLIENT:	Mr. & Mrs. Marshall, 43, Crossfield Avenue, Blythe Bridge	DATE: 28th. September 2016 SCALE: 1:500 & 1:1250 @ A4	DRG NO: 16-022-02