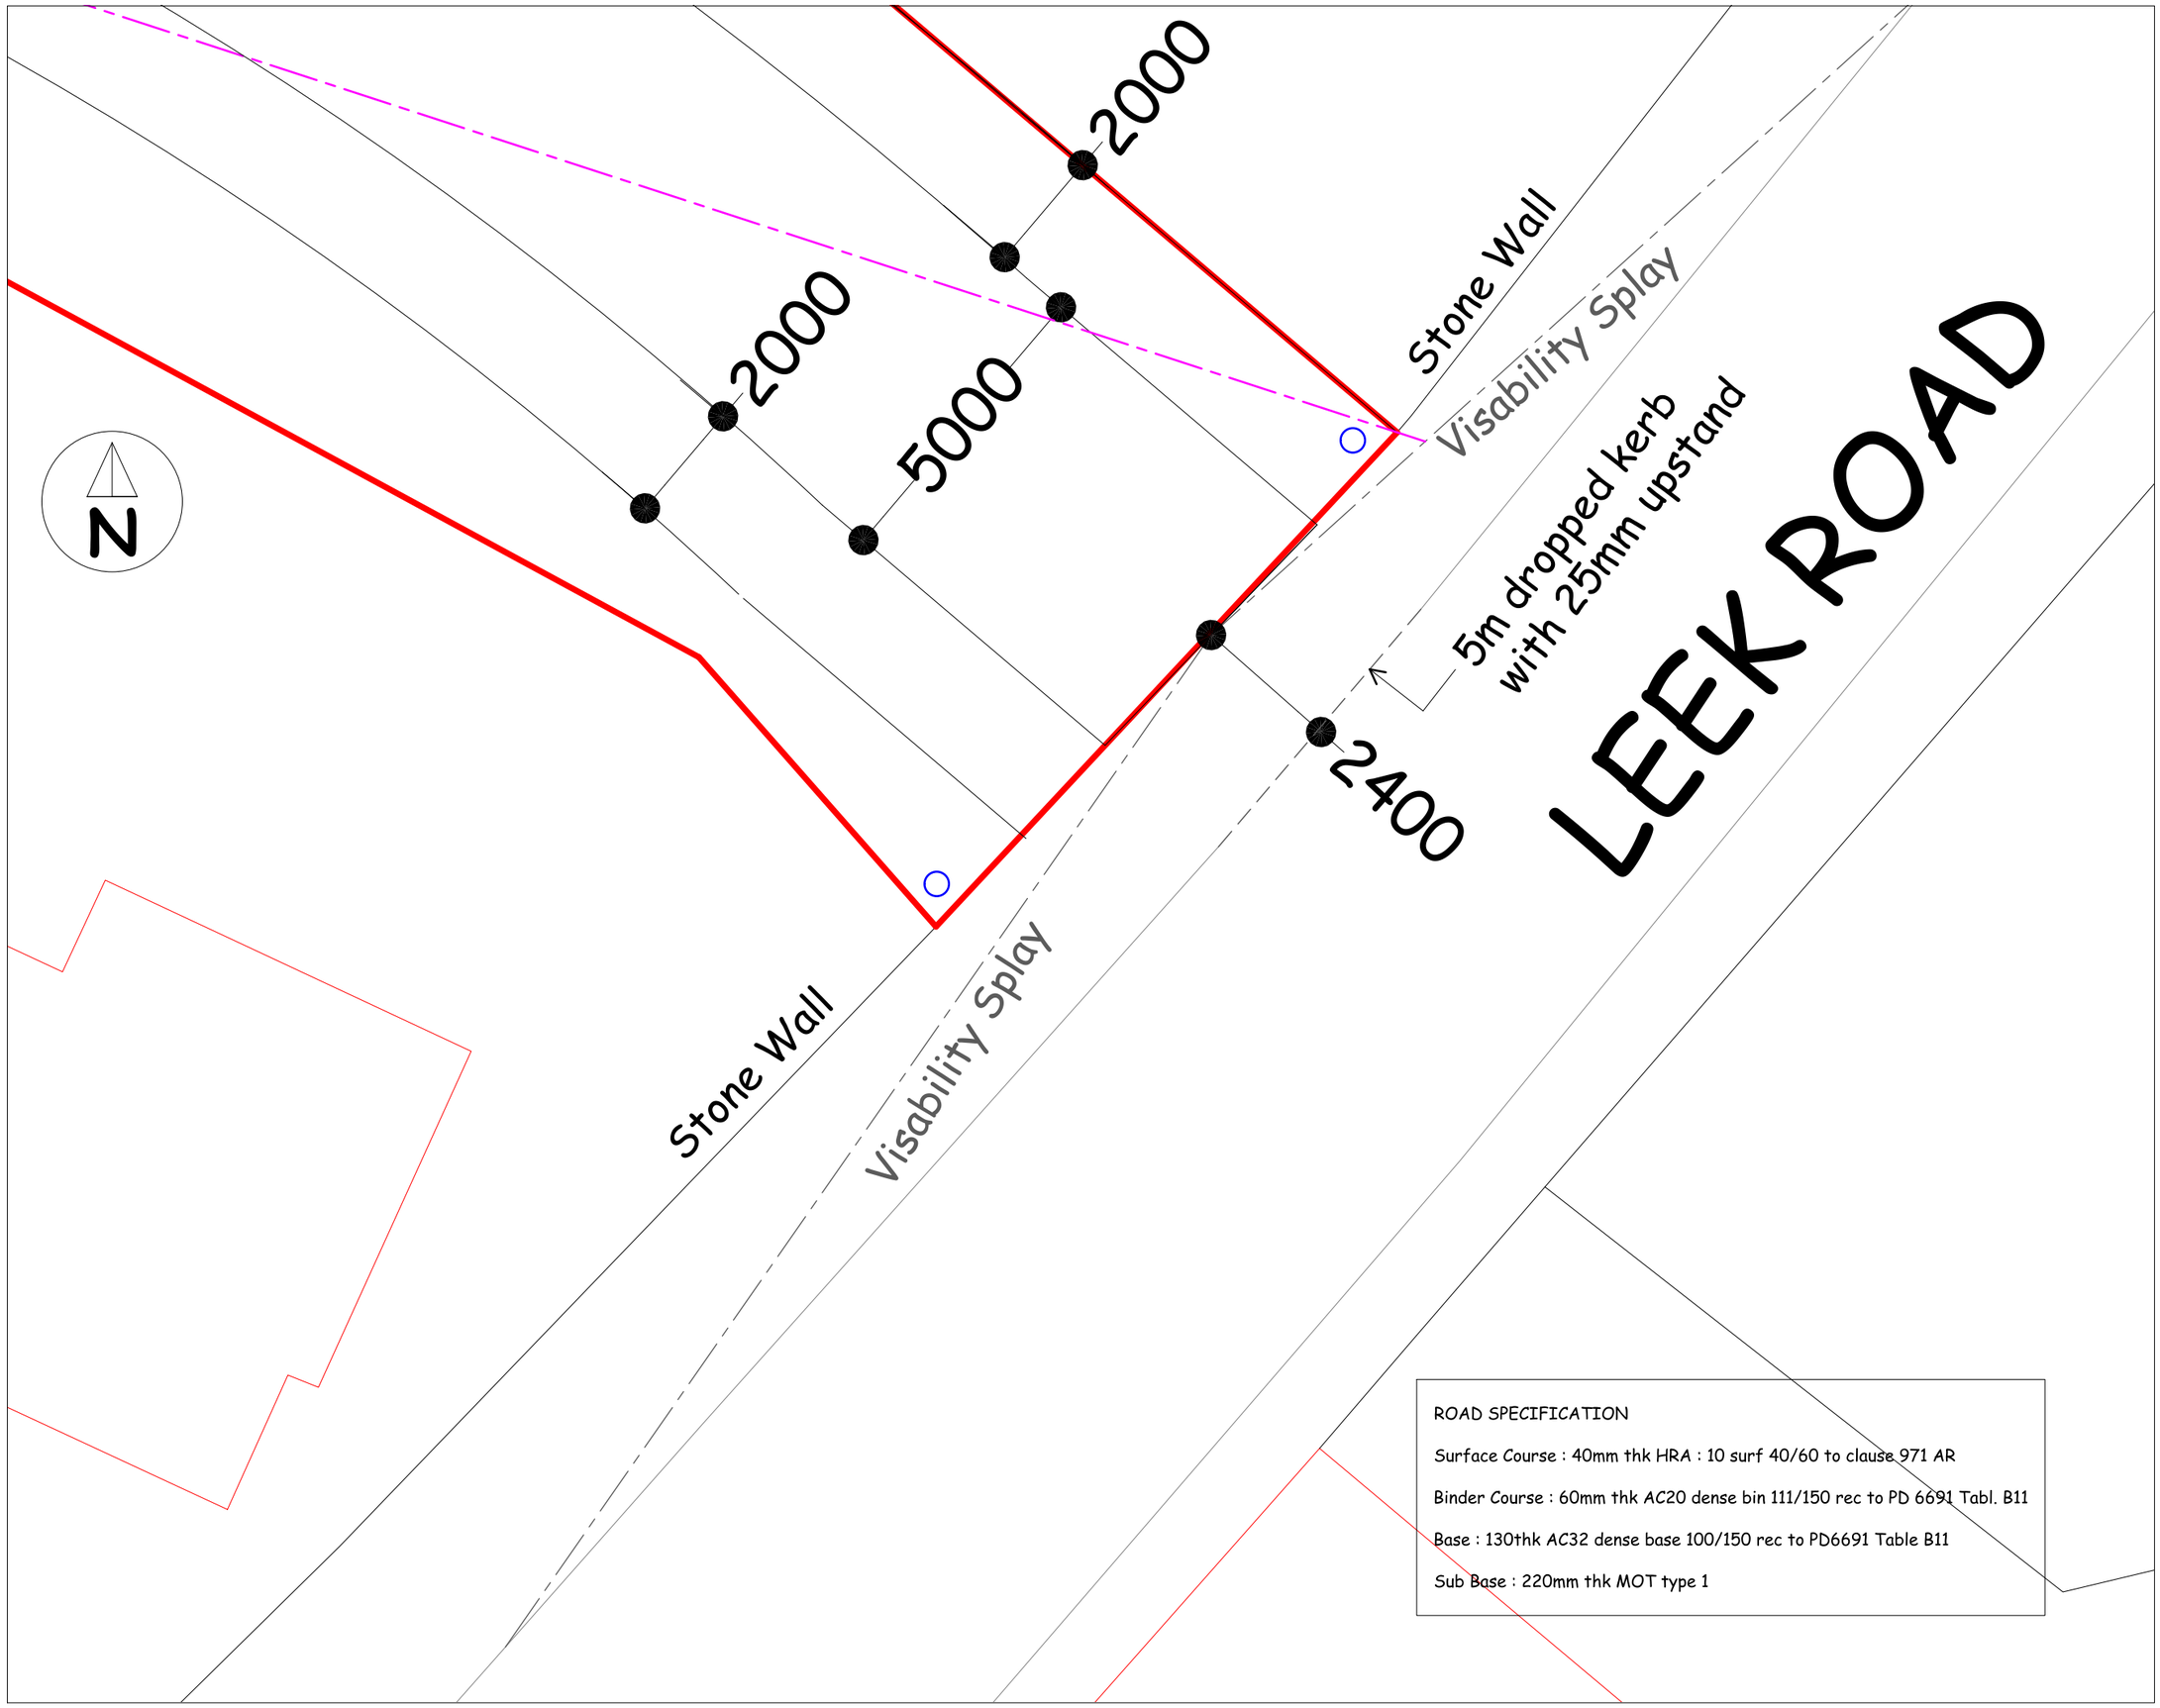


ROAD SPECIFICATION

Surface Course : 40mm thk HRA : 10 surf 40/60 to clause 971 AR

Binder Course : 60mm thk AC20 dense bin 111/150 rec to PD 6691 Tabl. B11

Base : 130thk AC32 dense base 100/150 rec to PD6691 Table B11

Sub Base : 220mm thk MOT type 1

Revision Schedule

Rev	Description	Date

This drawing has been prepared for the purpose of obtaining Planning & Building Regulation Approval only.

The copyright of this drawing is vested in Philip Kelsall Associates and must not be reproduced in any form without written consent

Address
Land Off Leek Road
Wetley Rocks
Staffordshire

Client
S Ahmad

Project: Residential Development	Drawing Title: Proposed Entrance to site
Date: Sept 2016	
Scale: 1:100 @ A3 Paper	Drawing No.: LR/WR/02

Philip Kelsall Associates
Architectural & Building Consultants
CBuildE chartered building engineer
Manorial House
5 Woodcock Lane Mow Cop ST7 3NG
Tel : 01782 698516
Mob : 07889 364105
e : phil@philipkelsall.co.uk
w : www.philipkelsall.com