

Side Elevation




Side Elevation




Rear Elevation



Front Elevation

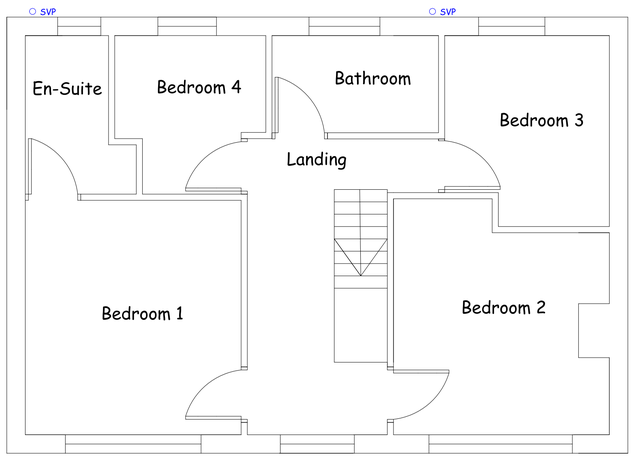

First Floor

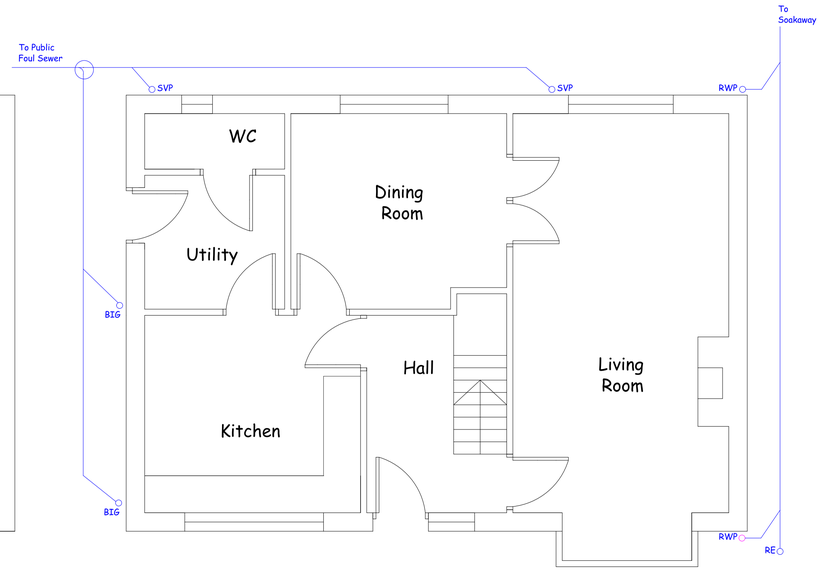

Ground Floor

Revision Schedule

Rev	Description	Date

This drawing has been prepared for the purpose of obtaining Planning & Building Regulation Approval only.

The copyright of this drawing is vested in Philip Kelsall Associates and must not be reproduced in any form without written consent

Address
Land Off Leek Road
Wetley Rocks
Staffordshire

Client
S Ahmad

Project: Residential Development	Drawing Title: House Type 01
Date: Sept 2016	Drawing No.: LR/WR/03
Scale: 1:50 @ A1 Paper	

Philip Kelsall Associates
Architectural & Building Consultants
CBuildE chartered building engineer
Manorial House
5 Woodcock Lane Mow Cop ST7 3NG
Tel : 01782 698516
Mob : 07889 364105

e : phil@philipkelsall.co.uk
w : www.philipkelsall.com