
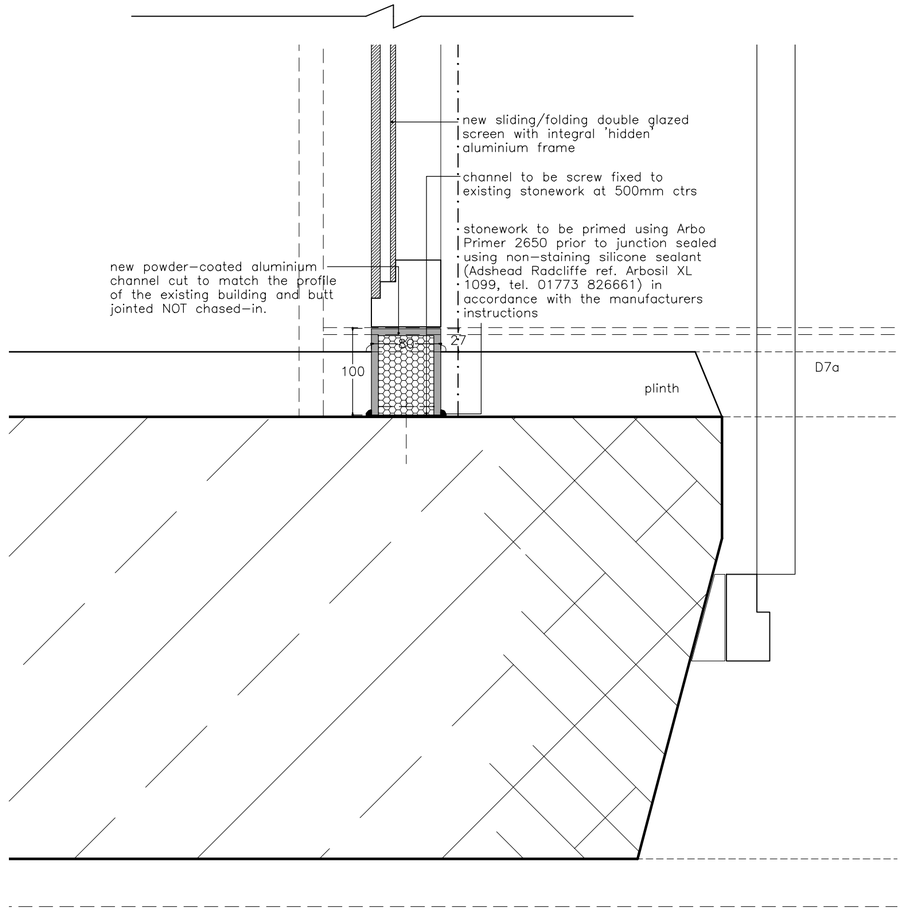


plan

detail C 1 : 5


new sliding folding screen frame abutment detail to existing sandstone elevation

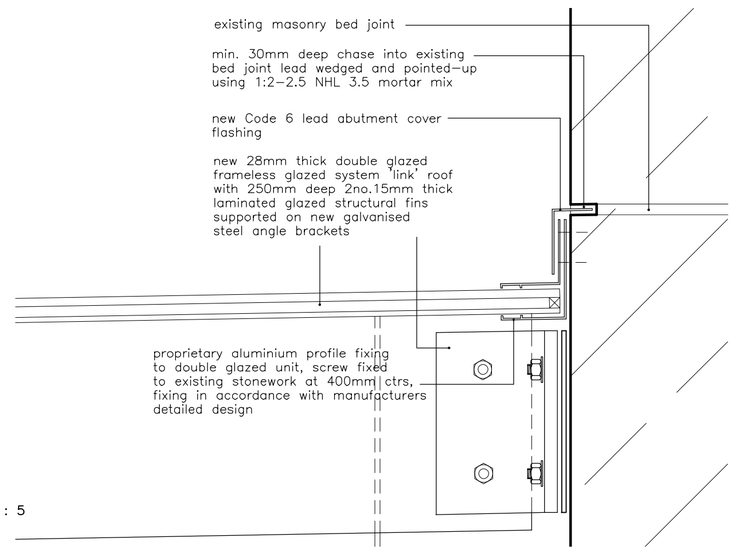

section

detail E 1 : 5

new glazed roof abutment detail to existing sandstone elevation

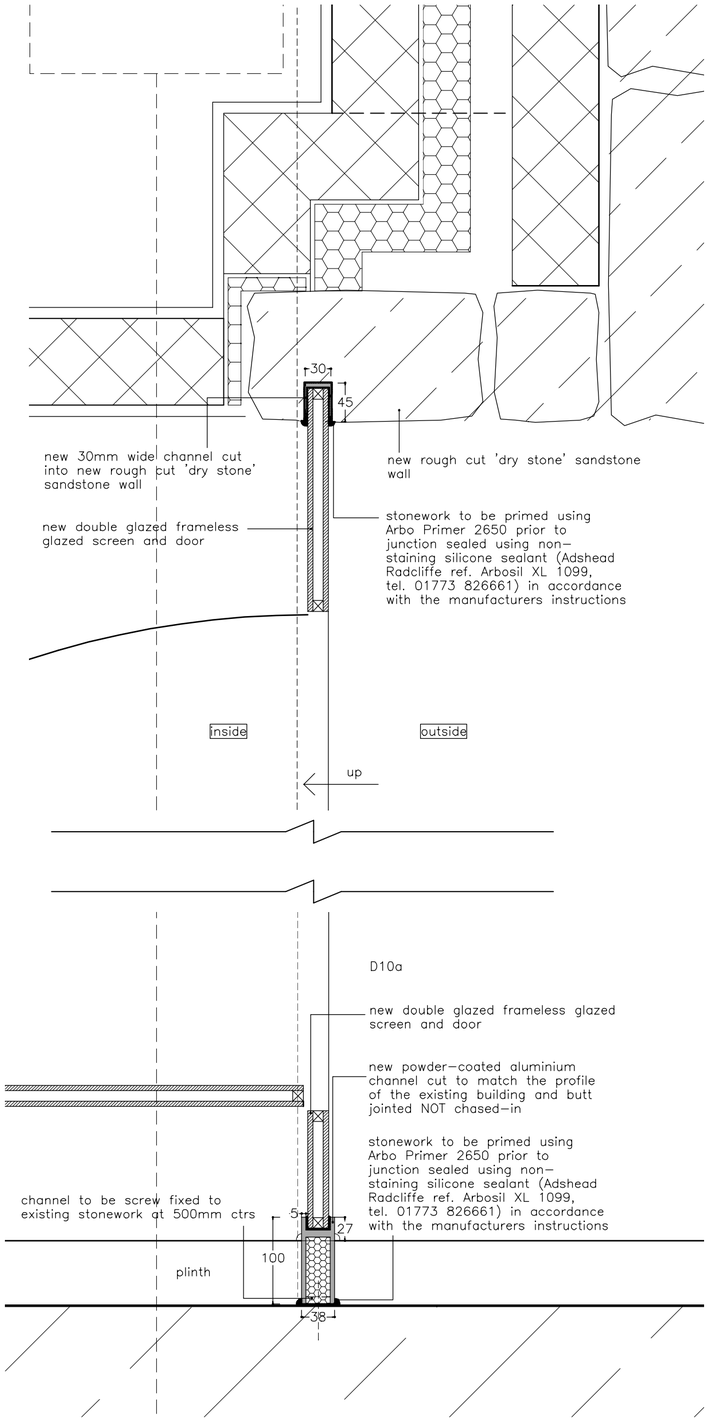

plan

detail D 1 : 5

new frameless glazed door and screen abutment detail to existing sandstone elevation and new cavity wall construction

ctd architects © 2009

1. This drawing is copyright.
2. All dimensions to be checked on site before proceeding.
3. Contractor to check/adjust dimensions of new work to suit existing conditions. Do not assume existing structure or details are plumb, square or level.
4. Contractor must notify the architect of any discrepancies before proceeding.
5. All drawings to be read in conjuction with all other consultants drawings and specs.

Rev	Date	Drawn	Description

ctd architects

Clerk Bank House
Clerk Bank
LEEK
Staffordshire
ST13 5HE

Tel: 01538 373477
Fax: 01538 386503
e: info@ctdarchitects.co.uk

architects.historic buildings advisors. project managers. landscape & urban designers

Client
Mr & Mrs Reeves
The Ashes, ENDON, Staffordshire

Project
The Ashes, 17th Century Grade II* Listed House
proposed conservation repairs, alterations and extensions

Title
new extension abutment details : C & D as proposed

Status
PLANNING & LBC

Scale:	1:5	A2	:Size	Job No:	0604
Drawn:	JLH	CH	:Chk'd	Date:	Sept 09
File path:	\\drawings\2006\0604 The Ashes, Endon\0604 as prop pln ele sec				
Drawing Number:	AL117			Revision:	-