




PROPOSED REAR ELEVATION

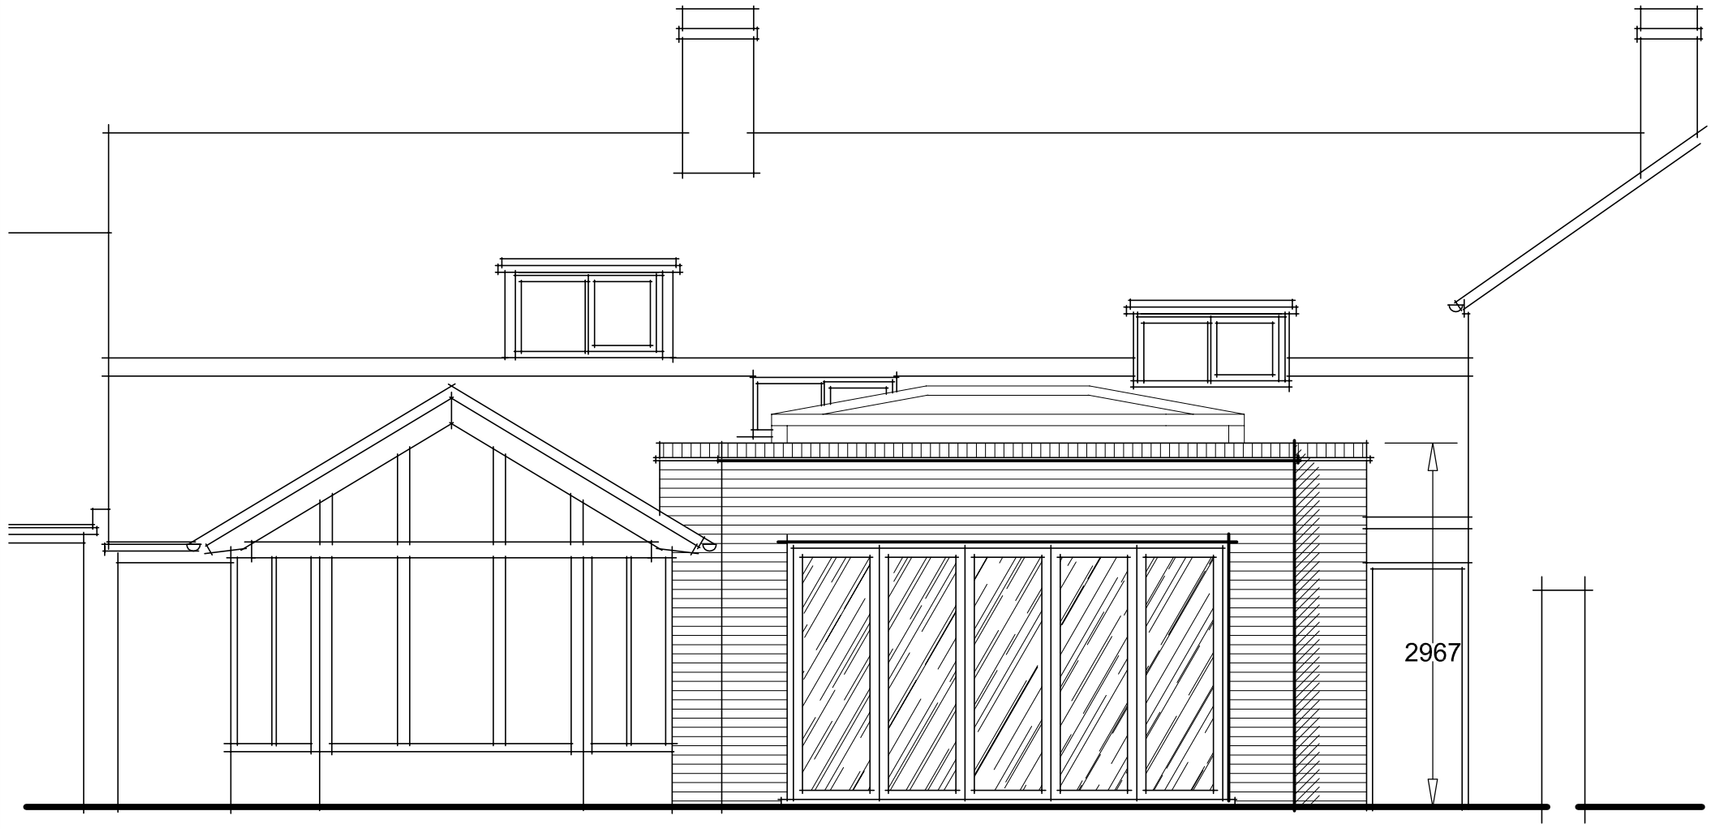


PROPOSED SIDE ELEVATION

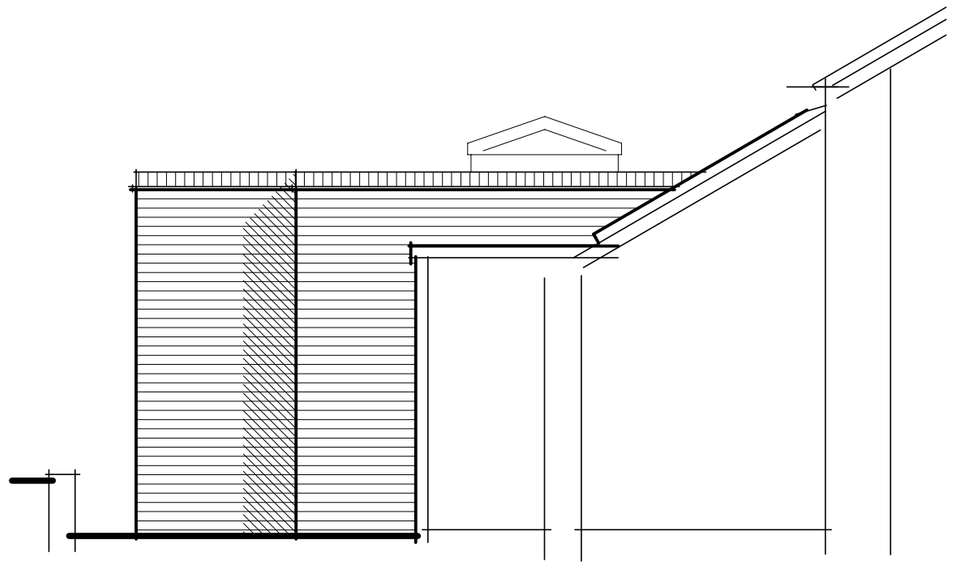


EXISTING REAR ELEVATION

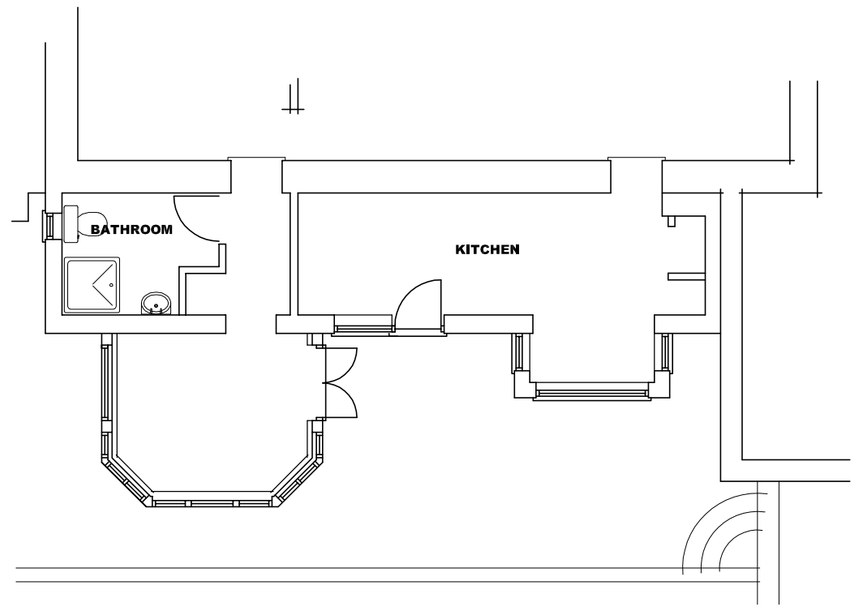

EXISTING GROUND FLOOR PLAN

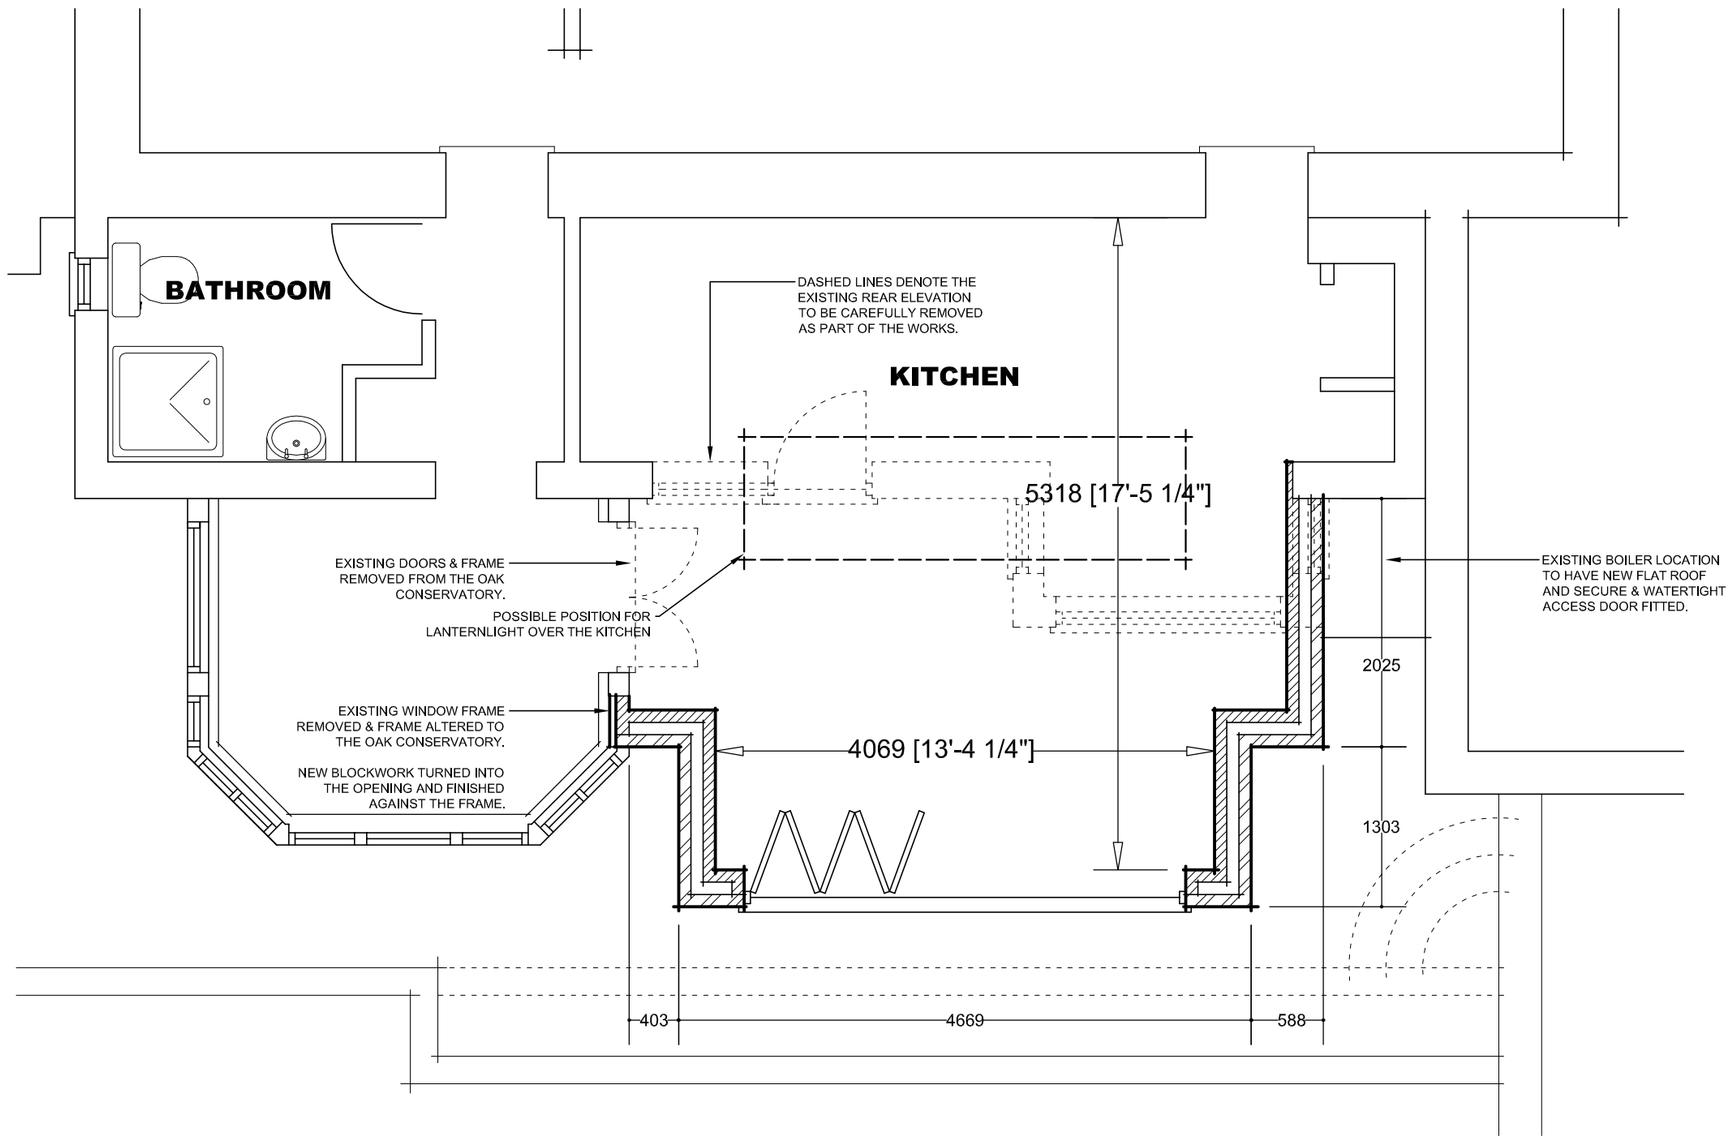

PROPOSED GROUND FLOOR PLAN

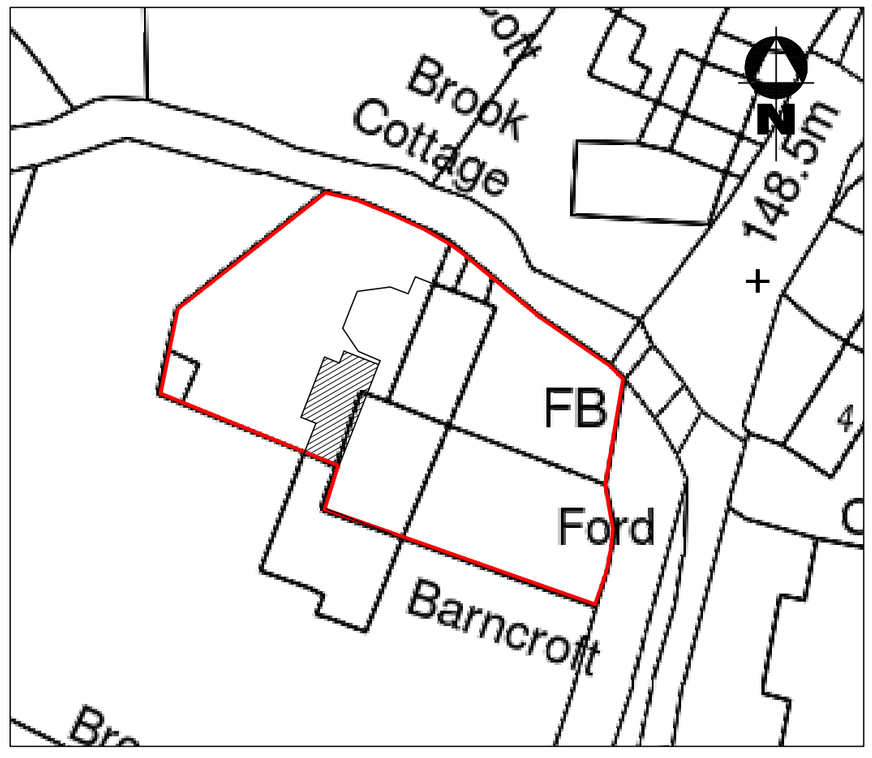

SITE PLAN (SCALE 1:500)

0 1 5
SCALE 1:50 @ A2

0 1 5
SCALE 1:100 @ A2

A (30/09/16): Design change.
Rev:

Project:
Orangery attached to the rear elevation, of:
The Old Smithy, Brook Lane, Endon,
Stoke on Trent, Staffs, ST9 9EZ.

Title:
Planning Submission:
Existing and Proposed Floor Plans & Elevations.

Client:
Mrs E. K. Paton
The Old Smithy, Brook Lane, Endon,
Stoke on Trent, Staffs, ST9 9EZ.

Date:	Scale:	Drawing No.	Rev
Sept 2016	1:50, 1:100 & 1:500 @ A2	1029 /A2/01	A