
Copyright of this drawing is vested in the Architect and it must not be copied or reproduced without consent. Figured dimensions only are to be taken from this drawing. All contractors must visit the site and be responsible for taking and checking all dimensions relative to their work. Hewitt&Carr Architects Ltd are to be advised of any variation between drawings and site conditions.
DO NOT SCALE OFF THIS DRAWING.....IF IN DOUBT ASK

Rev.	Drawn	Comments	Date

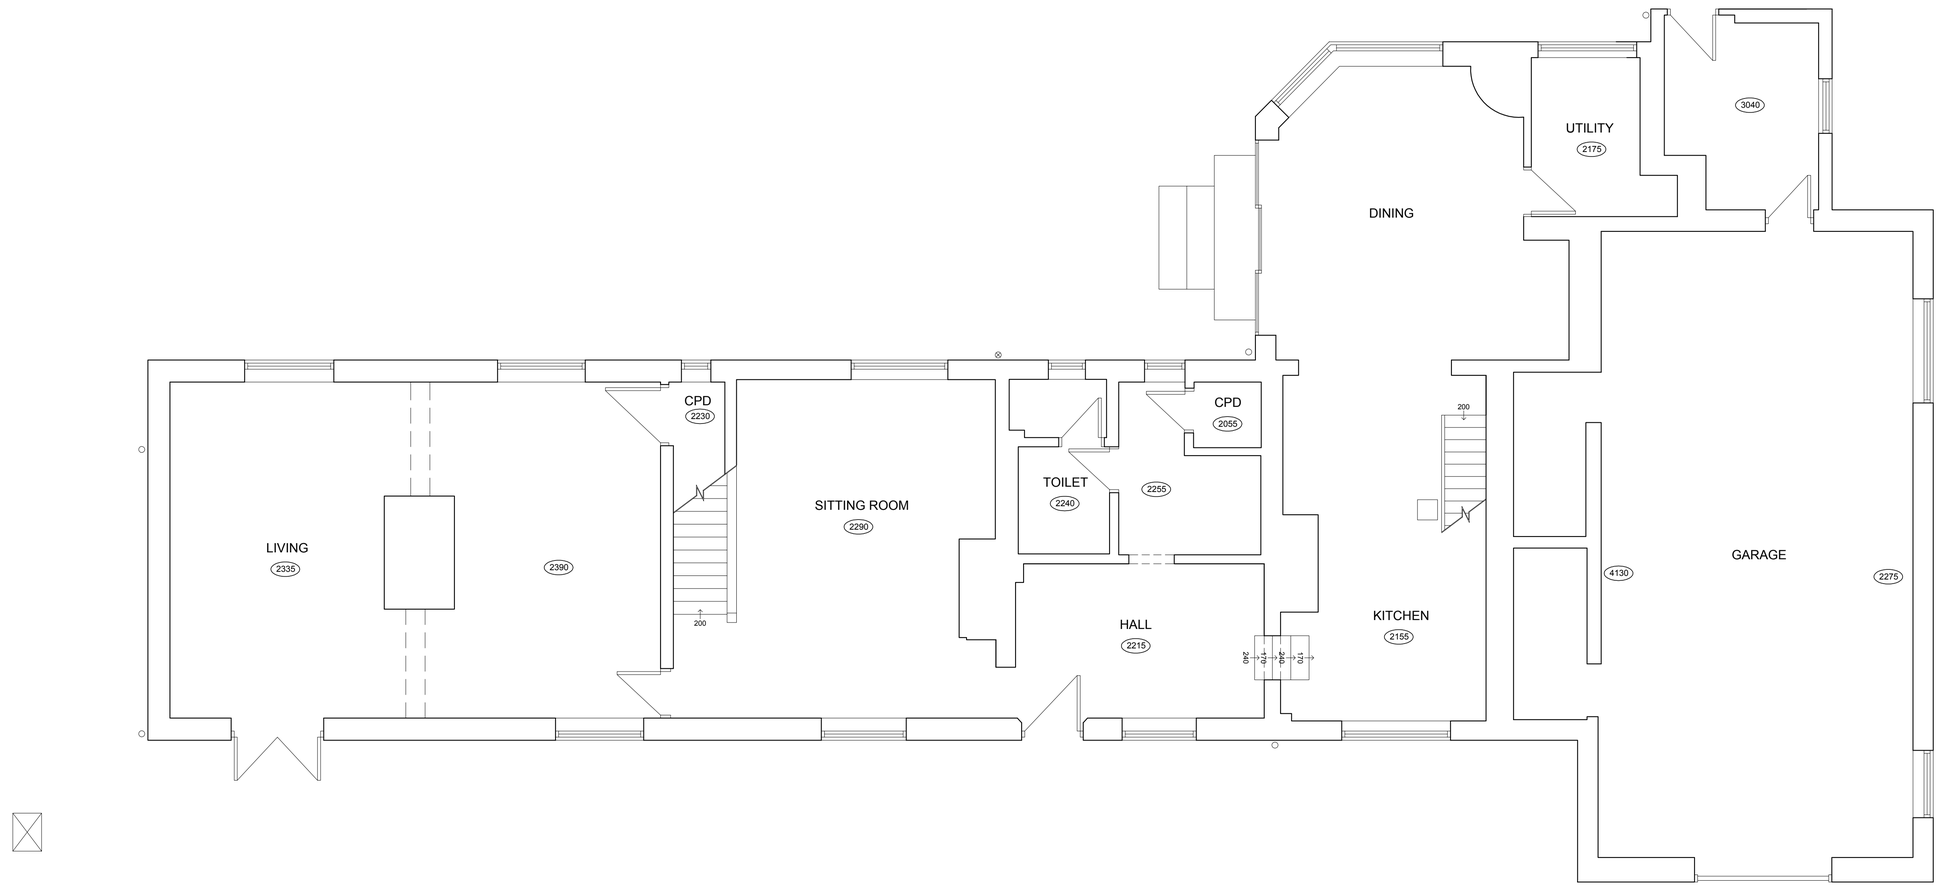

GROUND FLOOR PLAN 1:50

Hewitt&Carr Architects
A: 2-4 Cross Street I Cheadle I Staffordshire I ST10 1NP
T: 01538 756888
E: enquiries@hcarchitects.co.uk
W: www.hcarchitects.co.uk

Client
Mr and Mrs Arthur

Project
Extension & Alterations
Leese House Farm, Cresswell Lane,
ST11 9QY

Title
Plans

Status
Survey

Date Aug 2016 Drawn JOS

Scale @A1 1:50 Checked

Project No Drawing No. Rev
00559 AL(0)01

File Ref: H:\REF